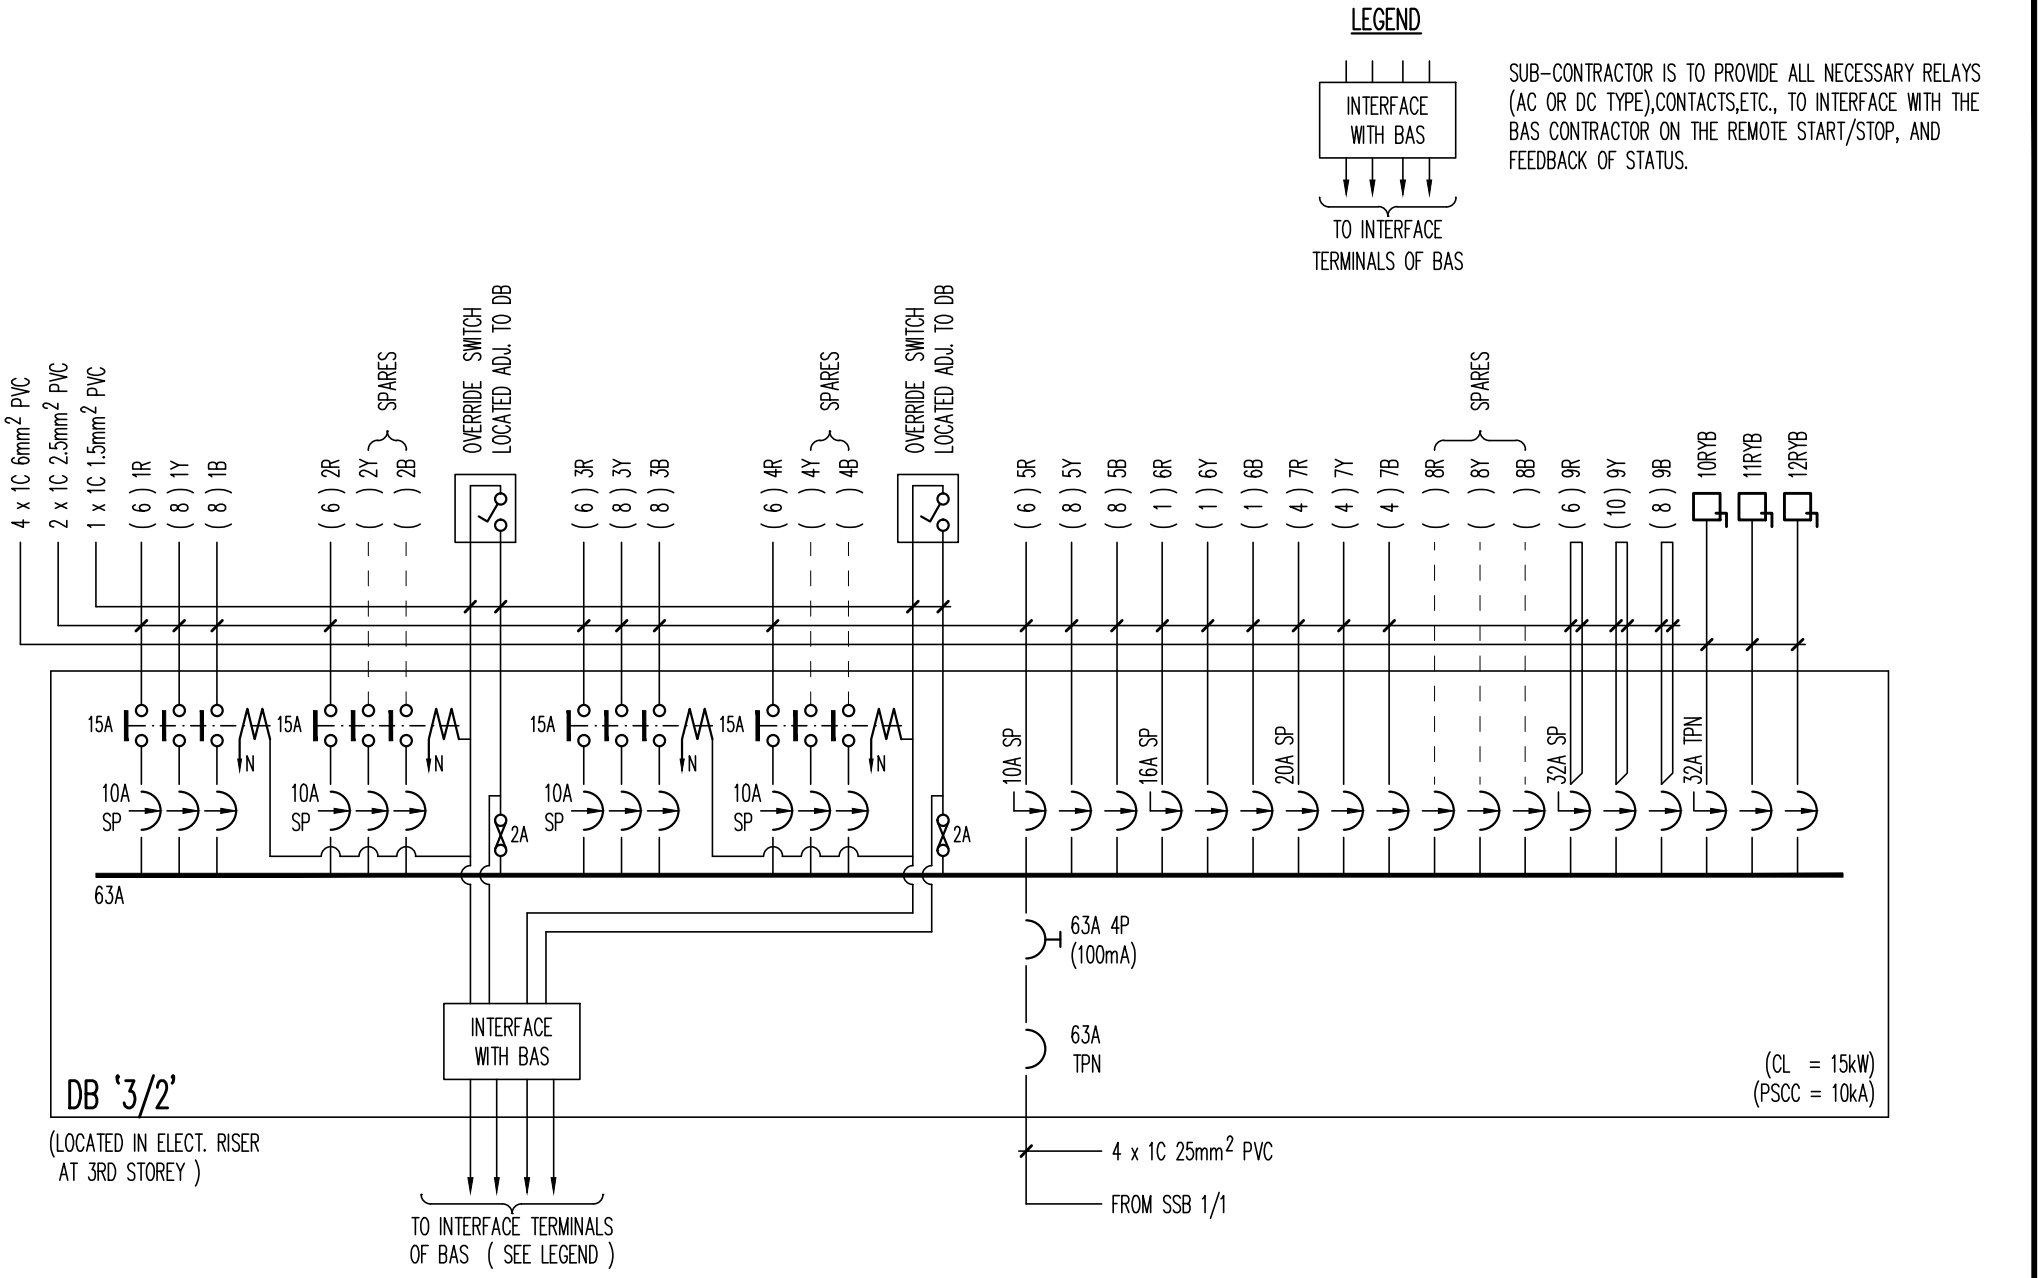


Drg Title	Drg No.	
TYPICAL LANDLORD'S LIGHTING & POWER DB (BAS Control Optional)	SE(SL) - 6A	Alpha Consulting Engineers Pte Ltd

SESLA-06.dwg