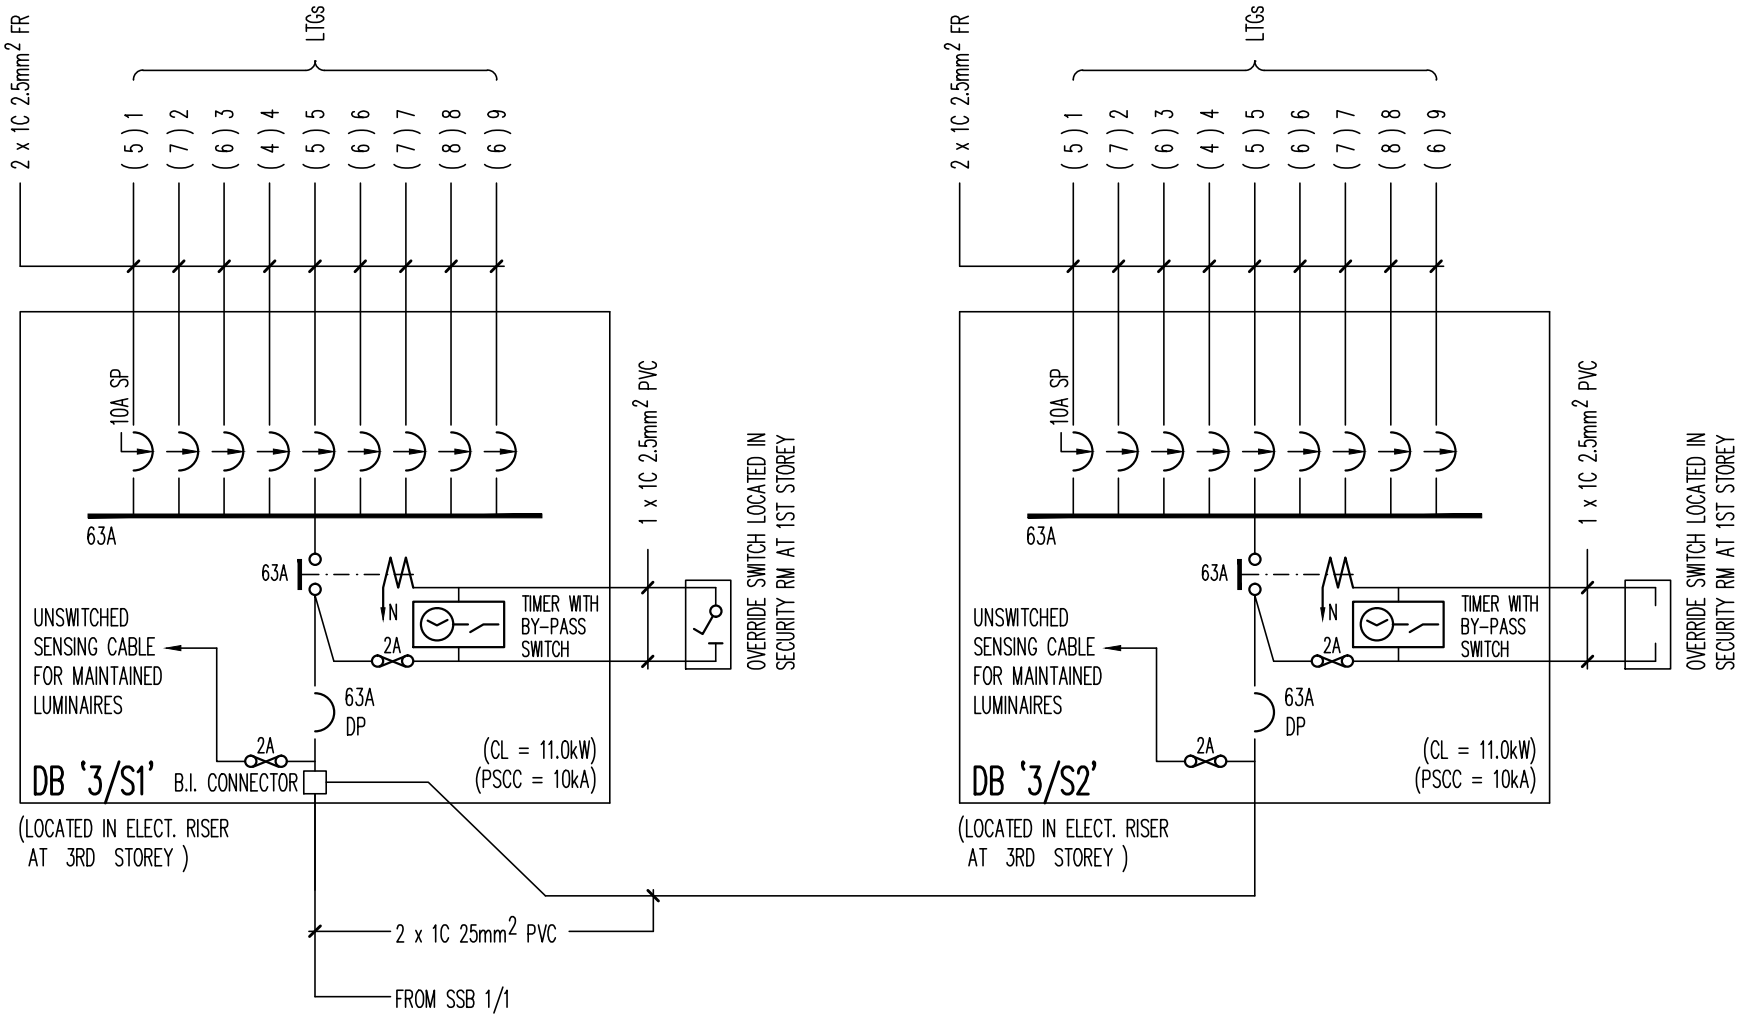


Drg Title	Drg No.	
TYPICAL DB FOR STAIRCASE LIGHTING (eg. In Residential Building)	SE(SL) – 11A	Alpha Consulting Engineers Pte Ltd

SESLA-11.dwg