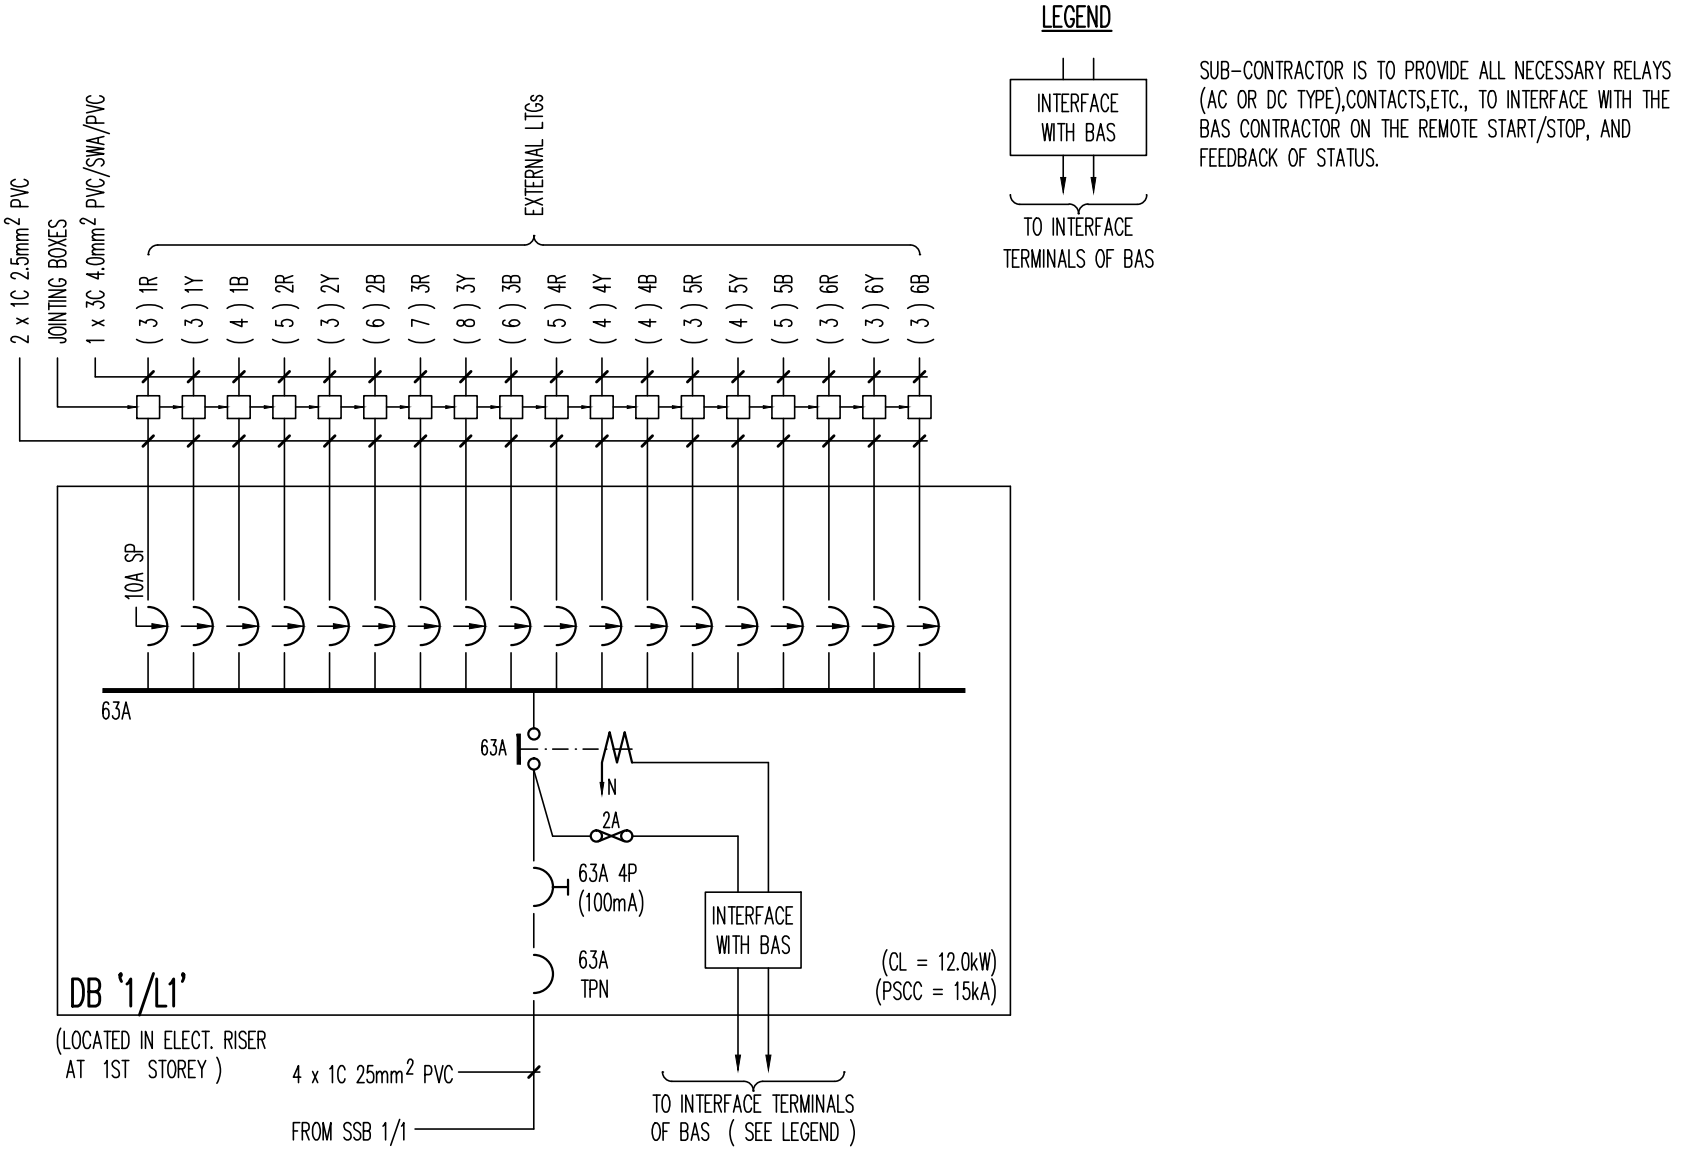


Drg Title	Drg No.	
TYPICAL DB FOR EXTERNAL/LANDSCAPE LIGHTINGS	SE(SL) - 15A	Alpha Consulting Engineers Pte Ltd

SESLA-15.dwg