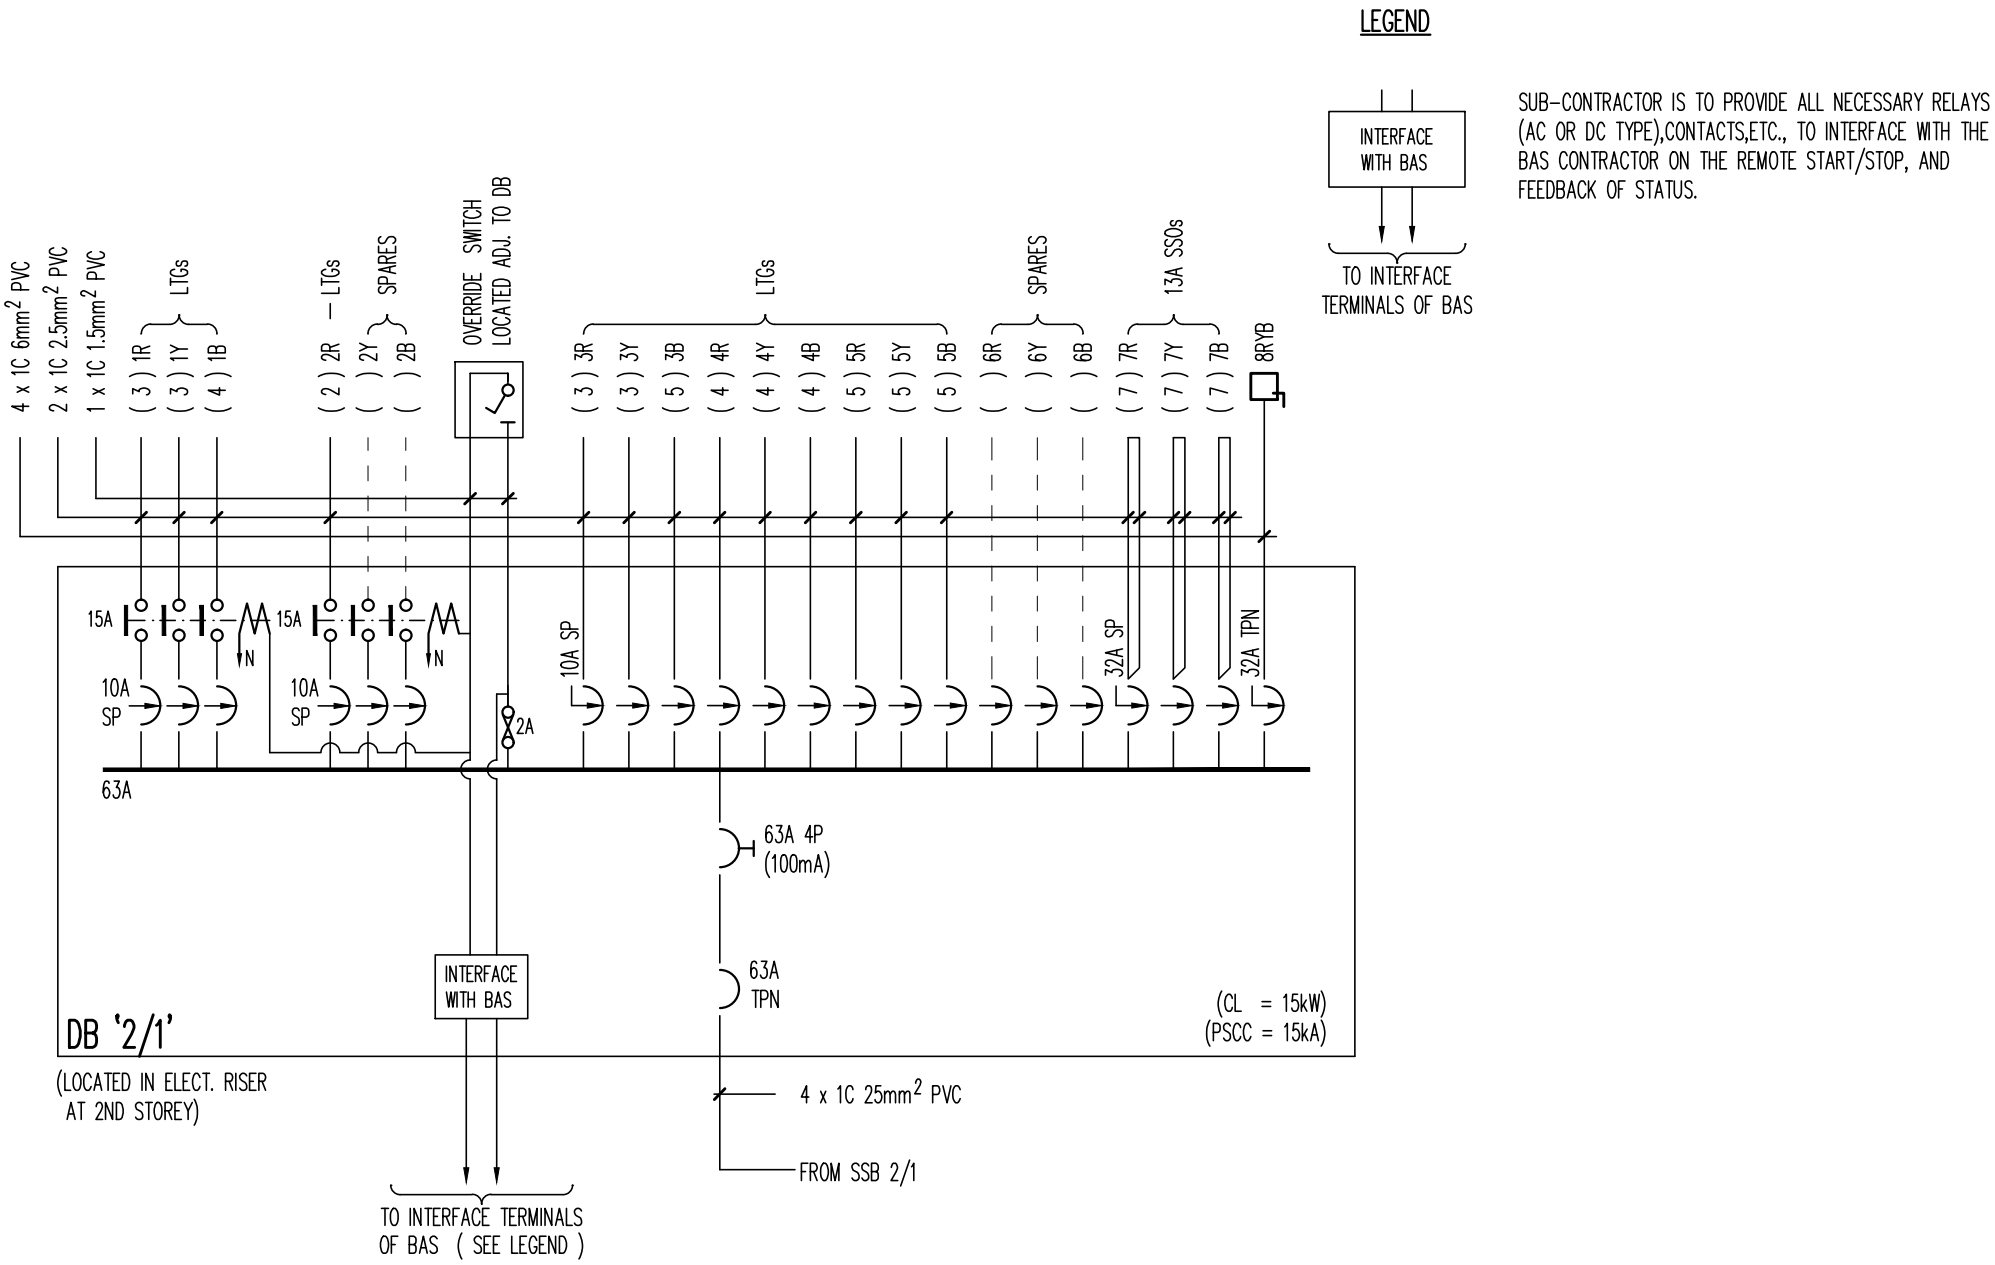


Drg Title	Drg No.	
TYPICAL LIGHTING & POWER DB	SE(SL) - 21A	Alpha Consulting Engineers Pte Ltd

SESLA-21.dwg