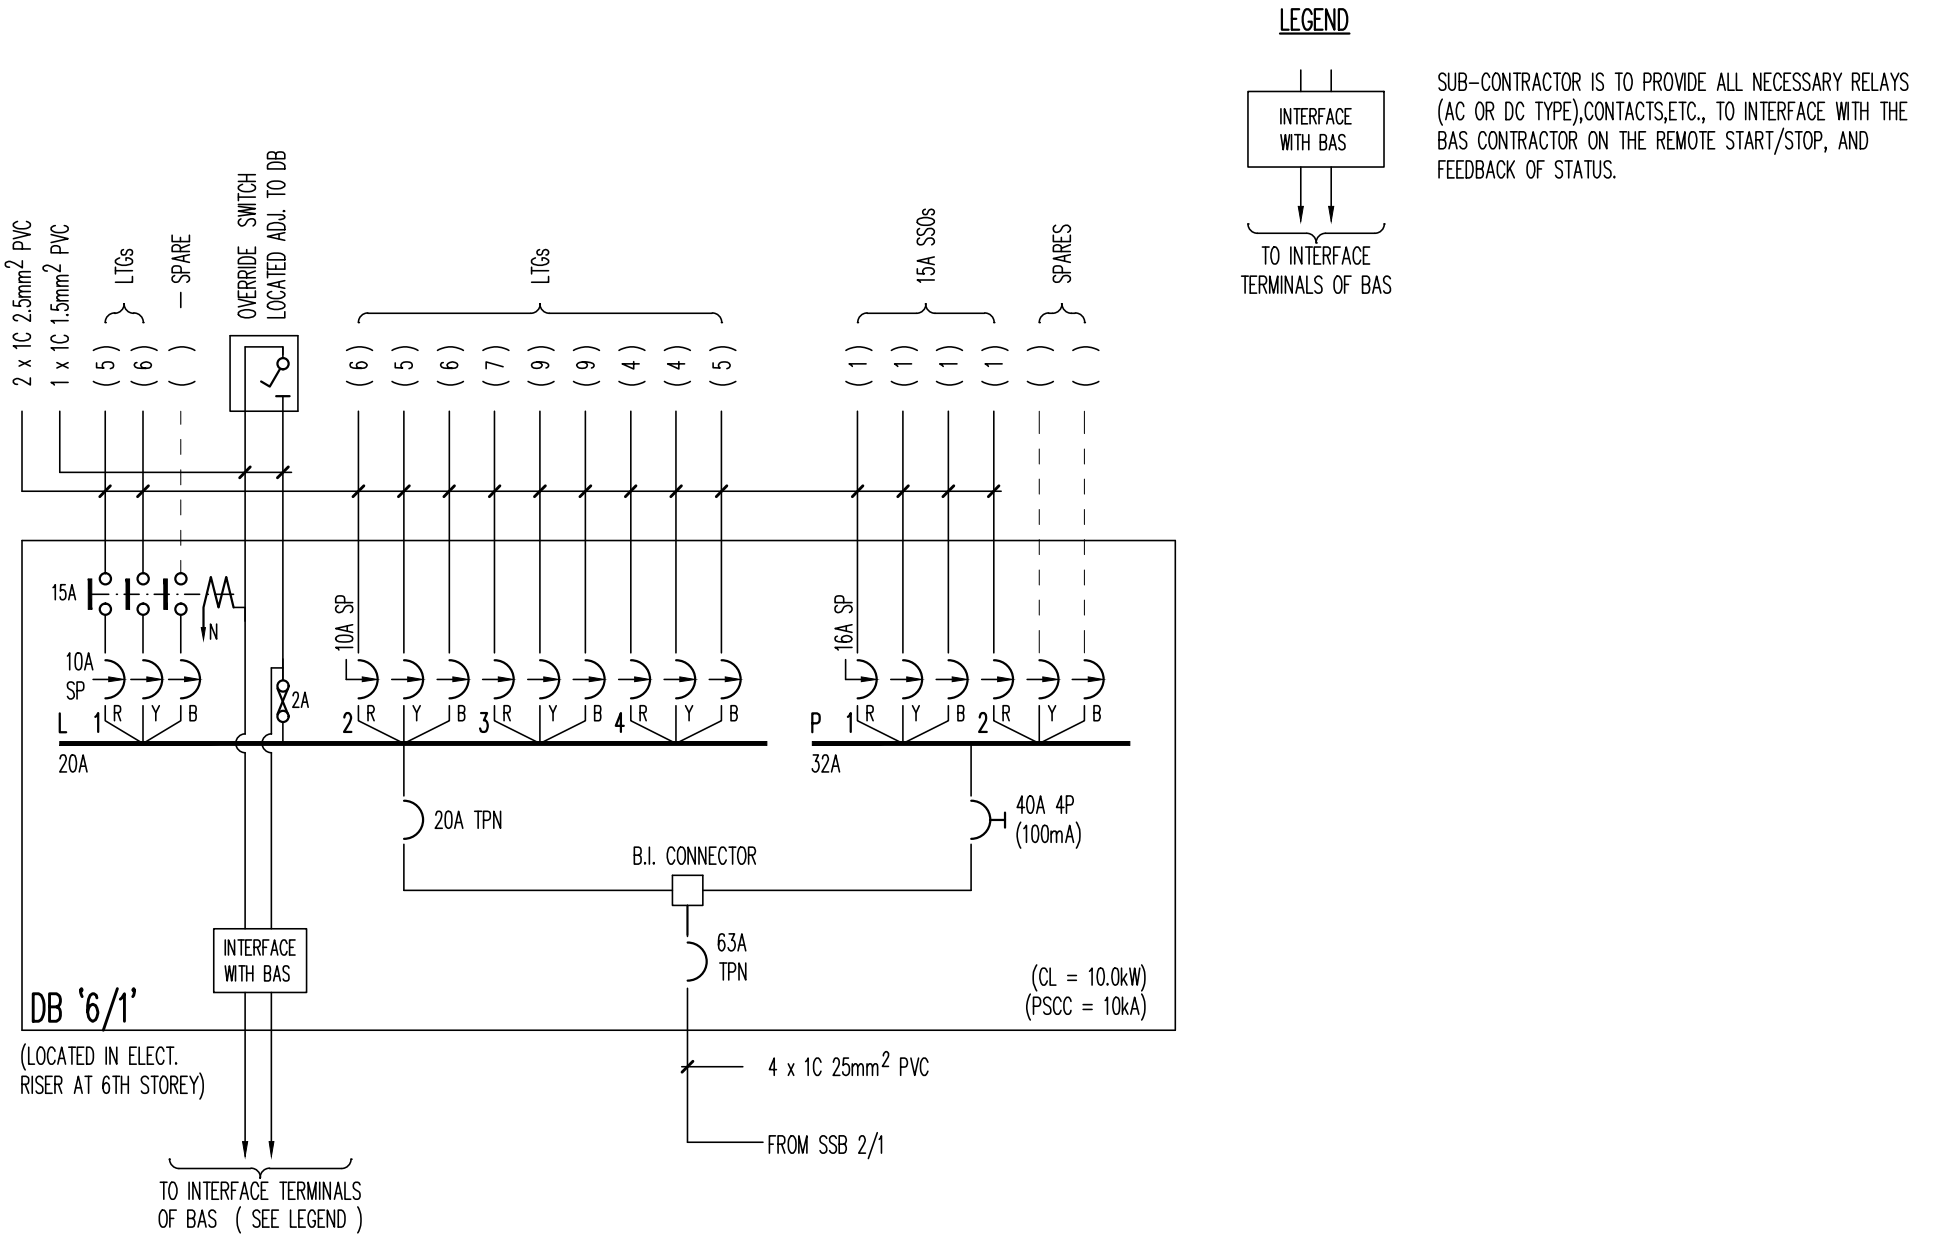


Drg Title	Drg No.	
TYPICAL LIGHTING & POWER DB	SE(SL) - 25A	Alpha Consulting Engineers Pte Ltd

SESLA-25.dwg