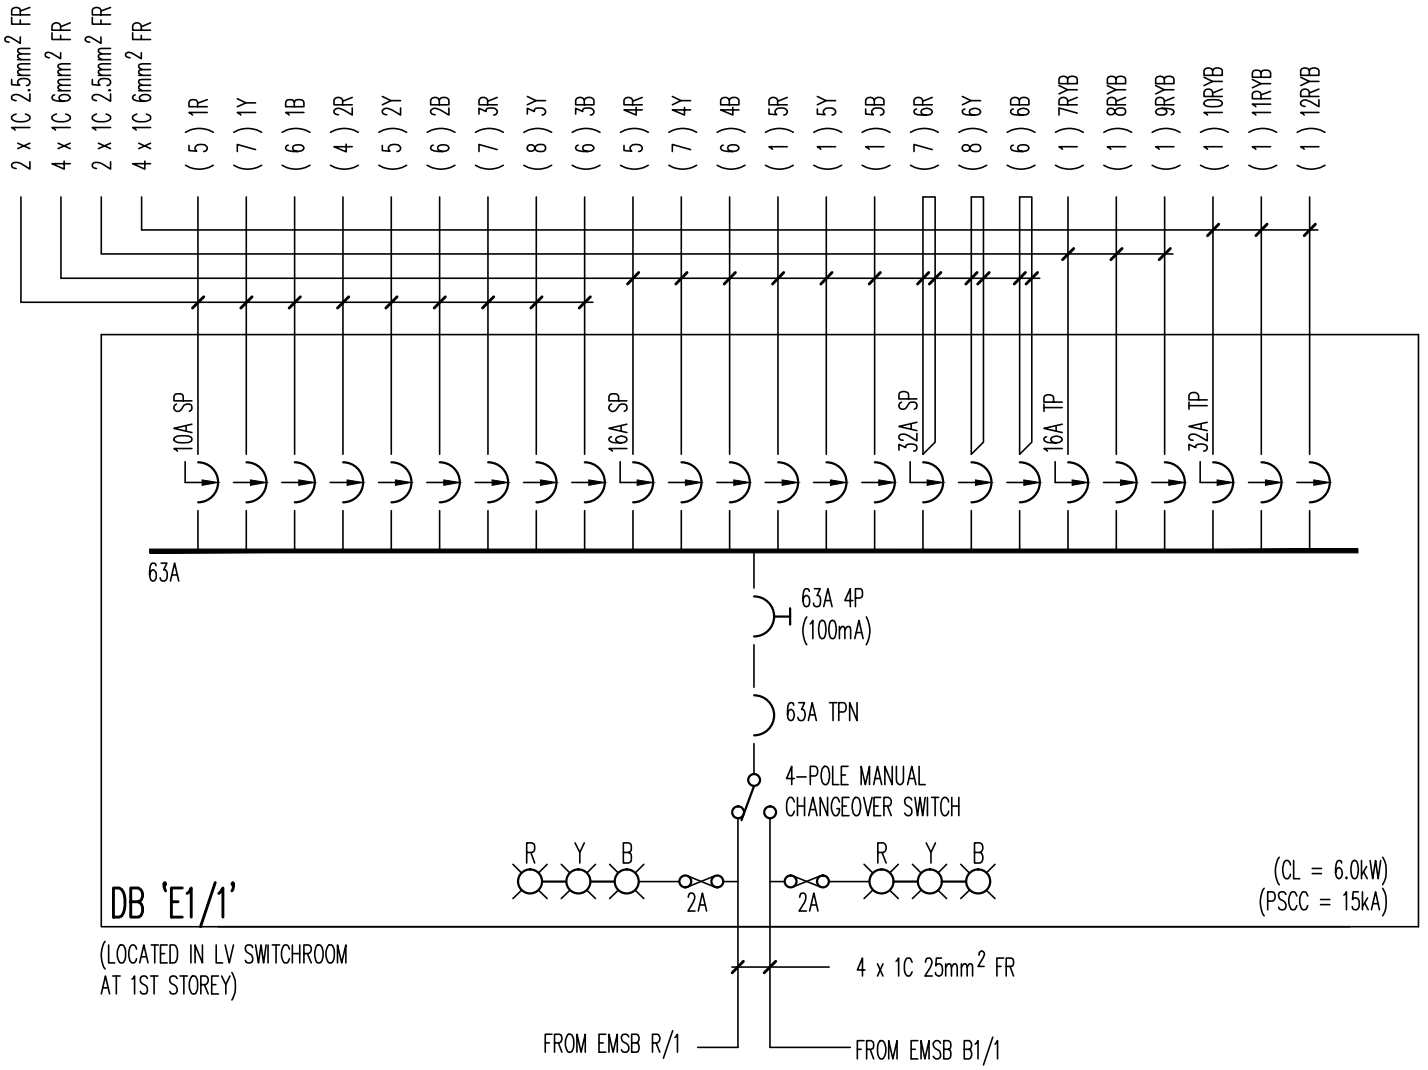


NOTE : FOR MAIN LV SWITCHROOM

Drg Title	Drg No.	
LIGHTING & POWER DB WITH BACKUP FROM ANOTHER SWITCHBOARD	SE(SL) – 27A	Alpha Consulting Engineers Pte Ltd