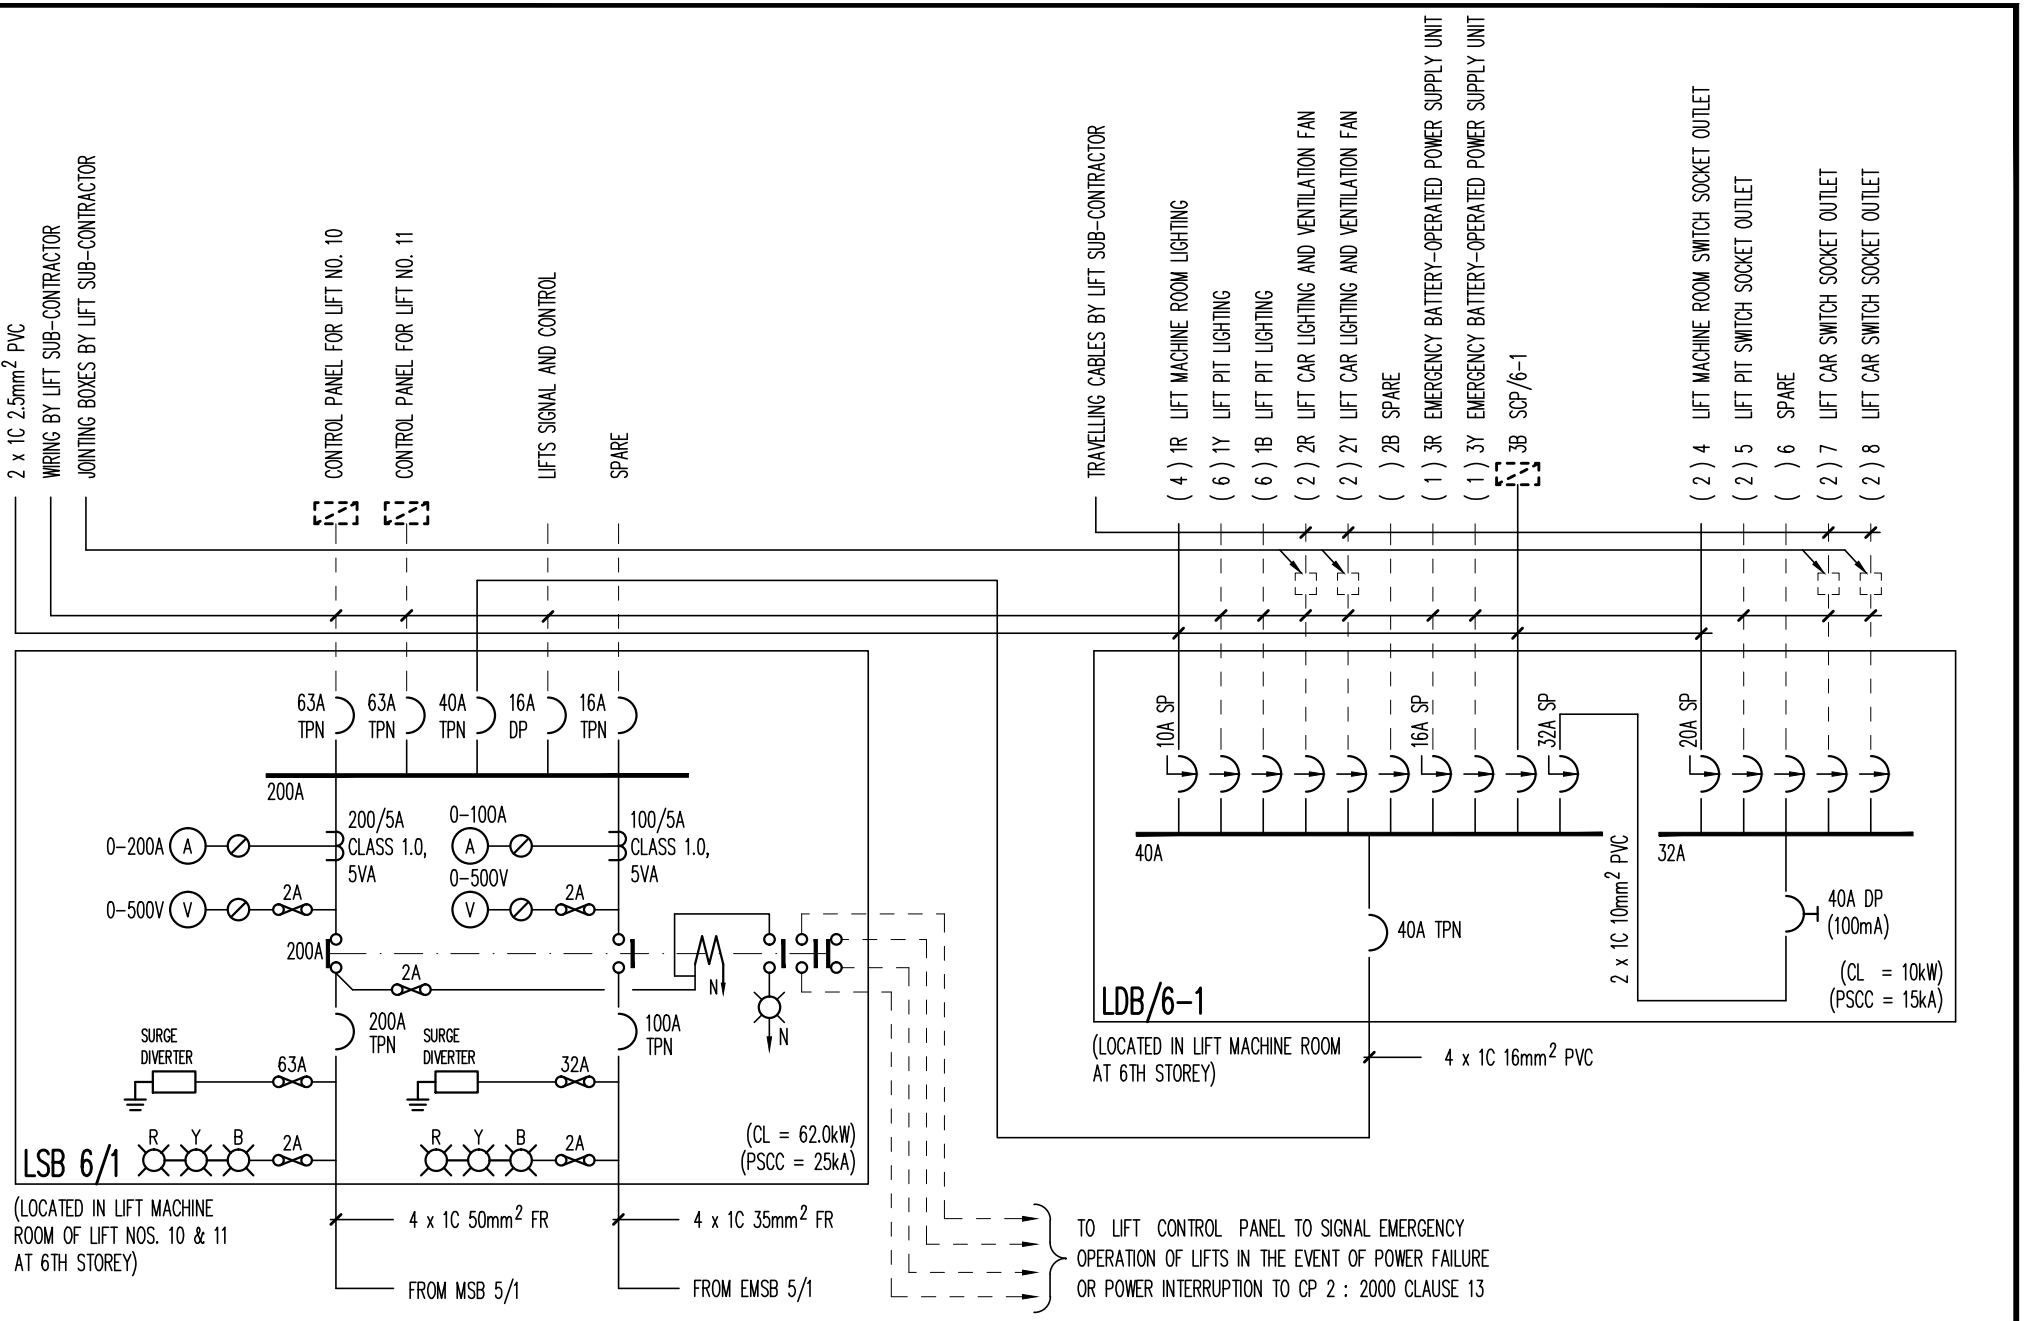


Drg Title	Drg No.	
TYPICAL LIFT SWITCHBOARD	SE(SL) - 31A	Alpha Consulting Engineers Pte Ltd

SESLA-31.dwg