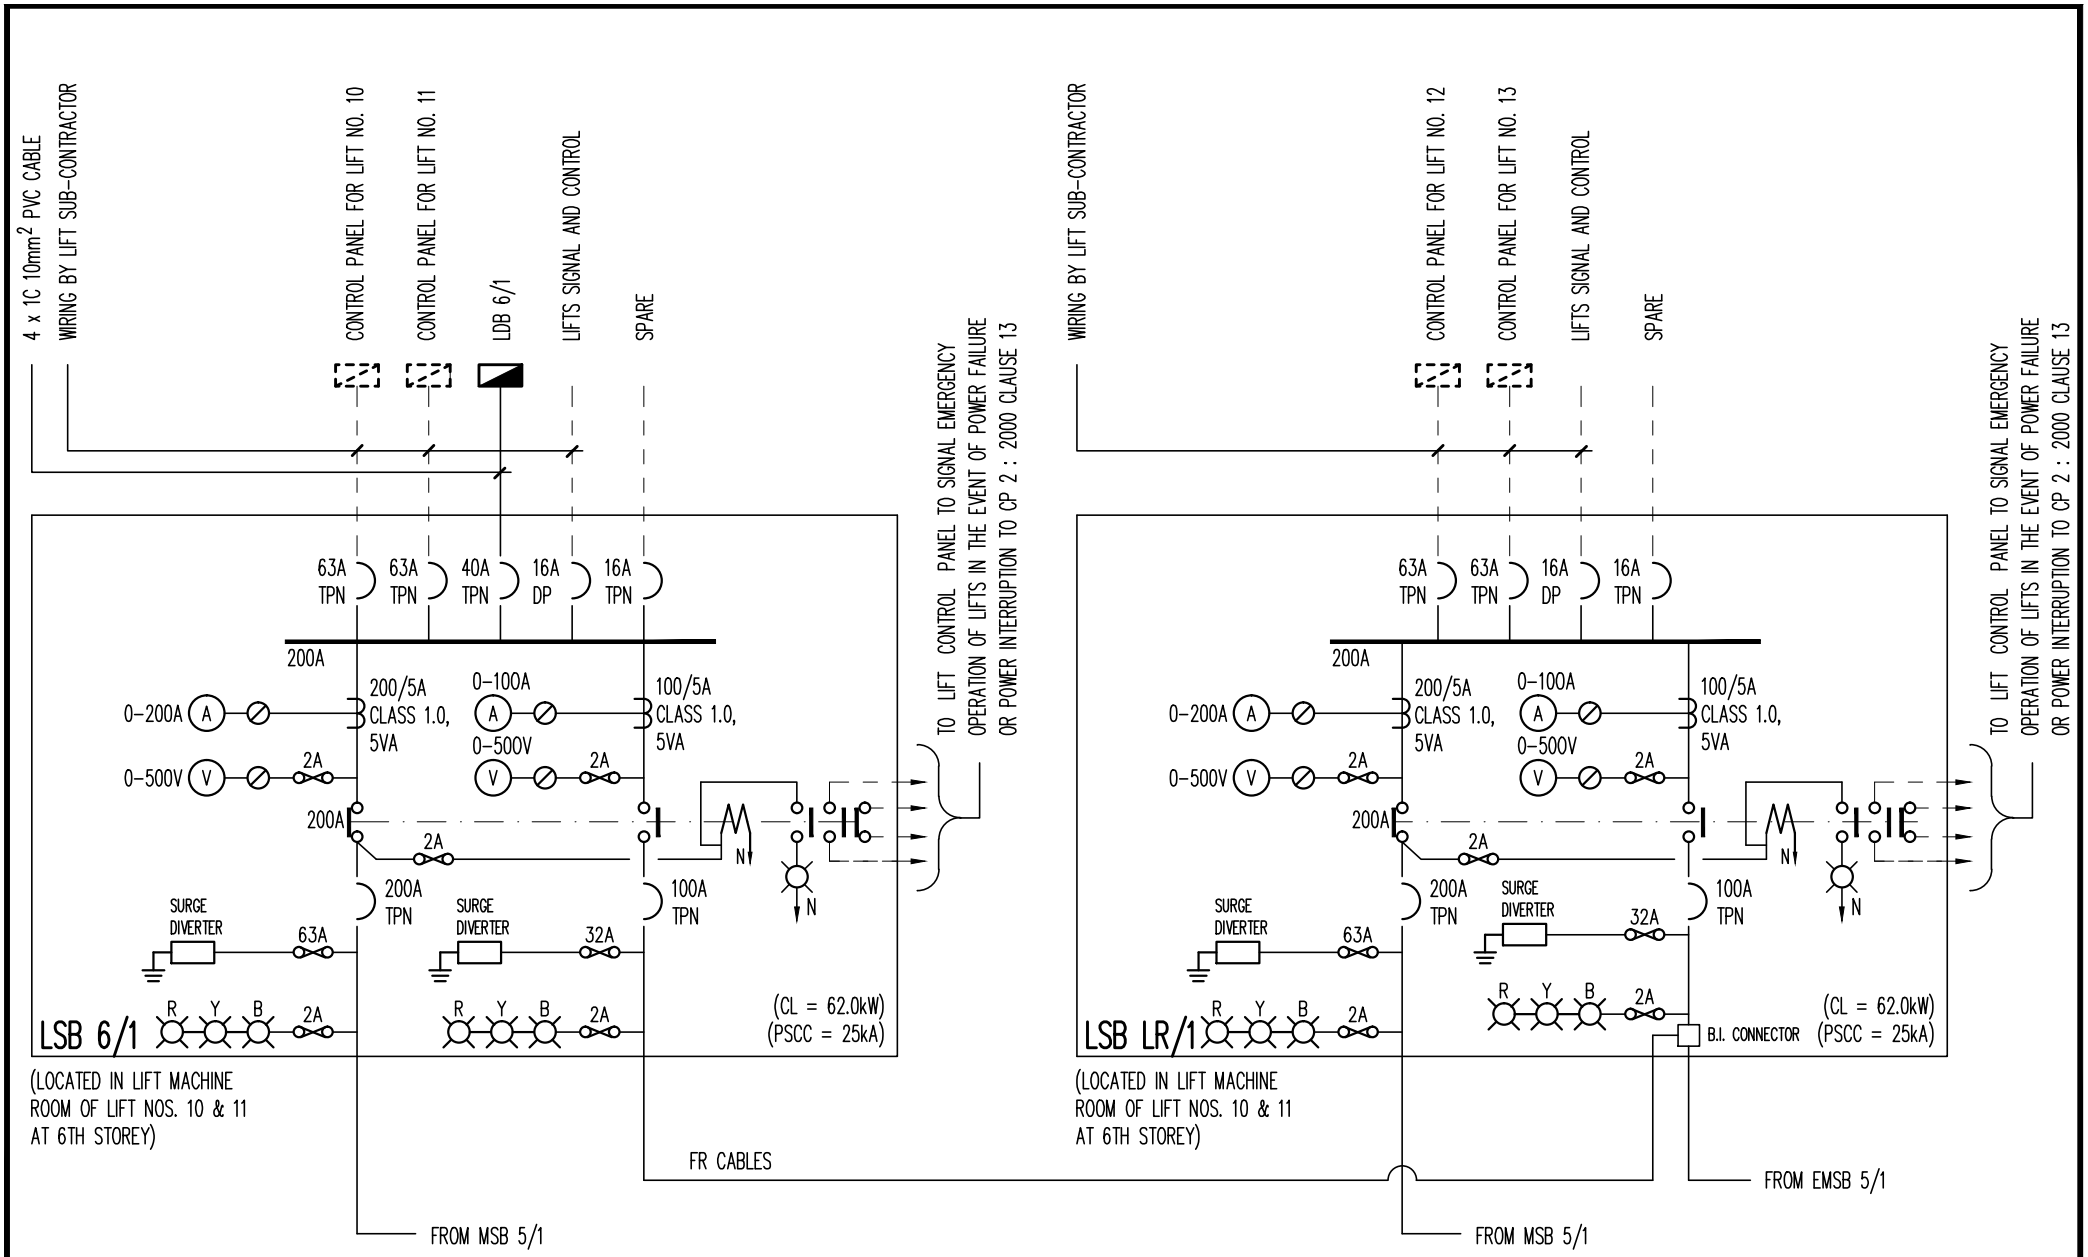


Drg Title	Drg No.	
TYPICAL LIFT SWITCHBOARDS	SE(SL) - 33A	Alpha Consulting Engineers Pte Ltd

SESLA-33.dwg