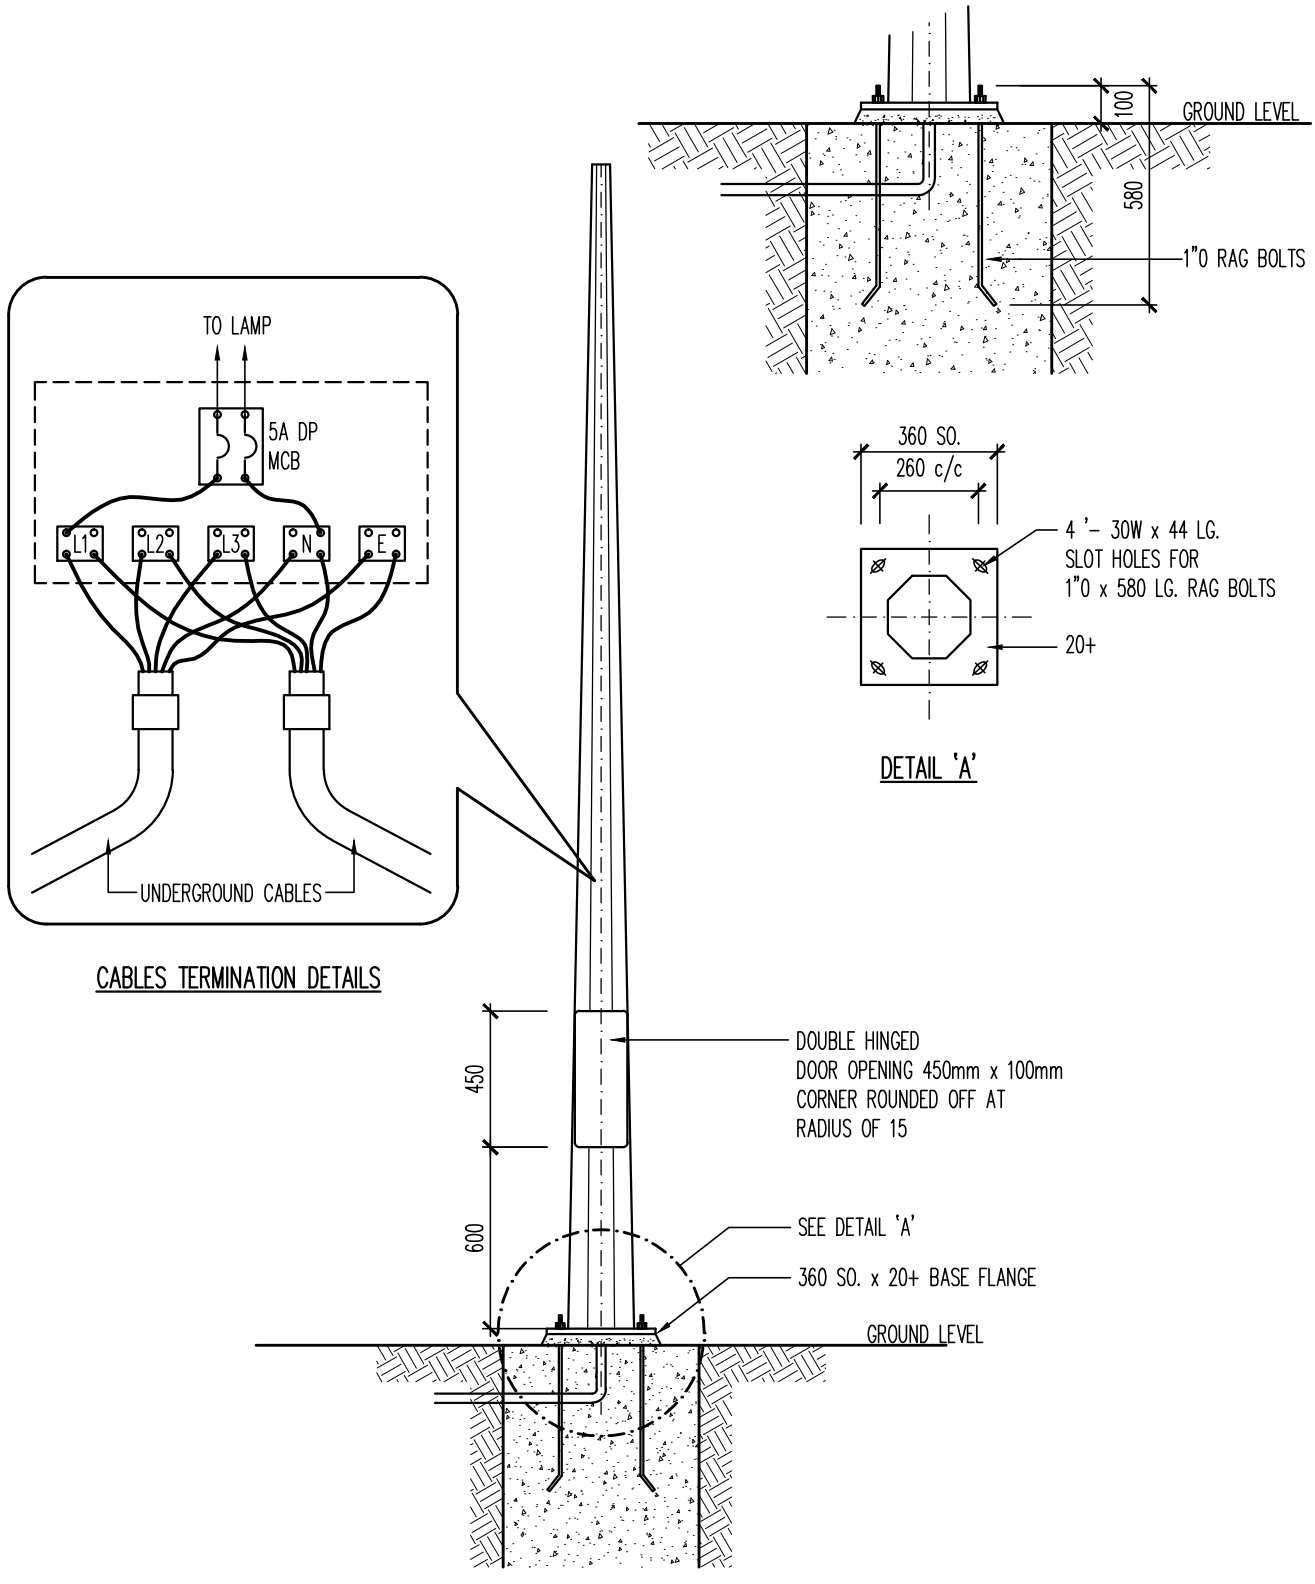


LIGHTING POLE MOUNTING DETAILS

Drawing Title

INSTALLATION DETAILS OF LIGHTING POLE FOR EXTERNAL LUMINAIRE

Alpha Consulting Engineers Pte Ltd	Drawing No. SE(EI) – 4	Rev. A