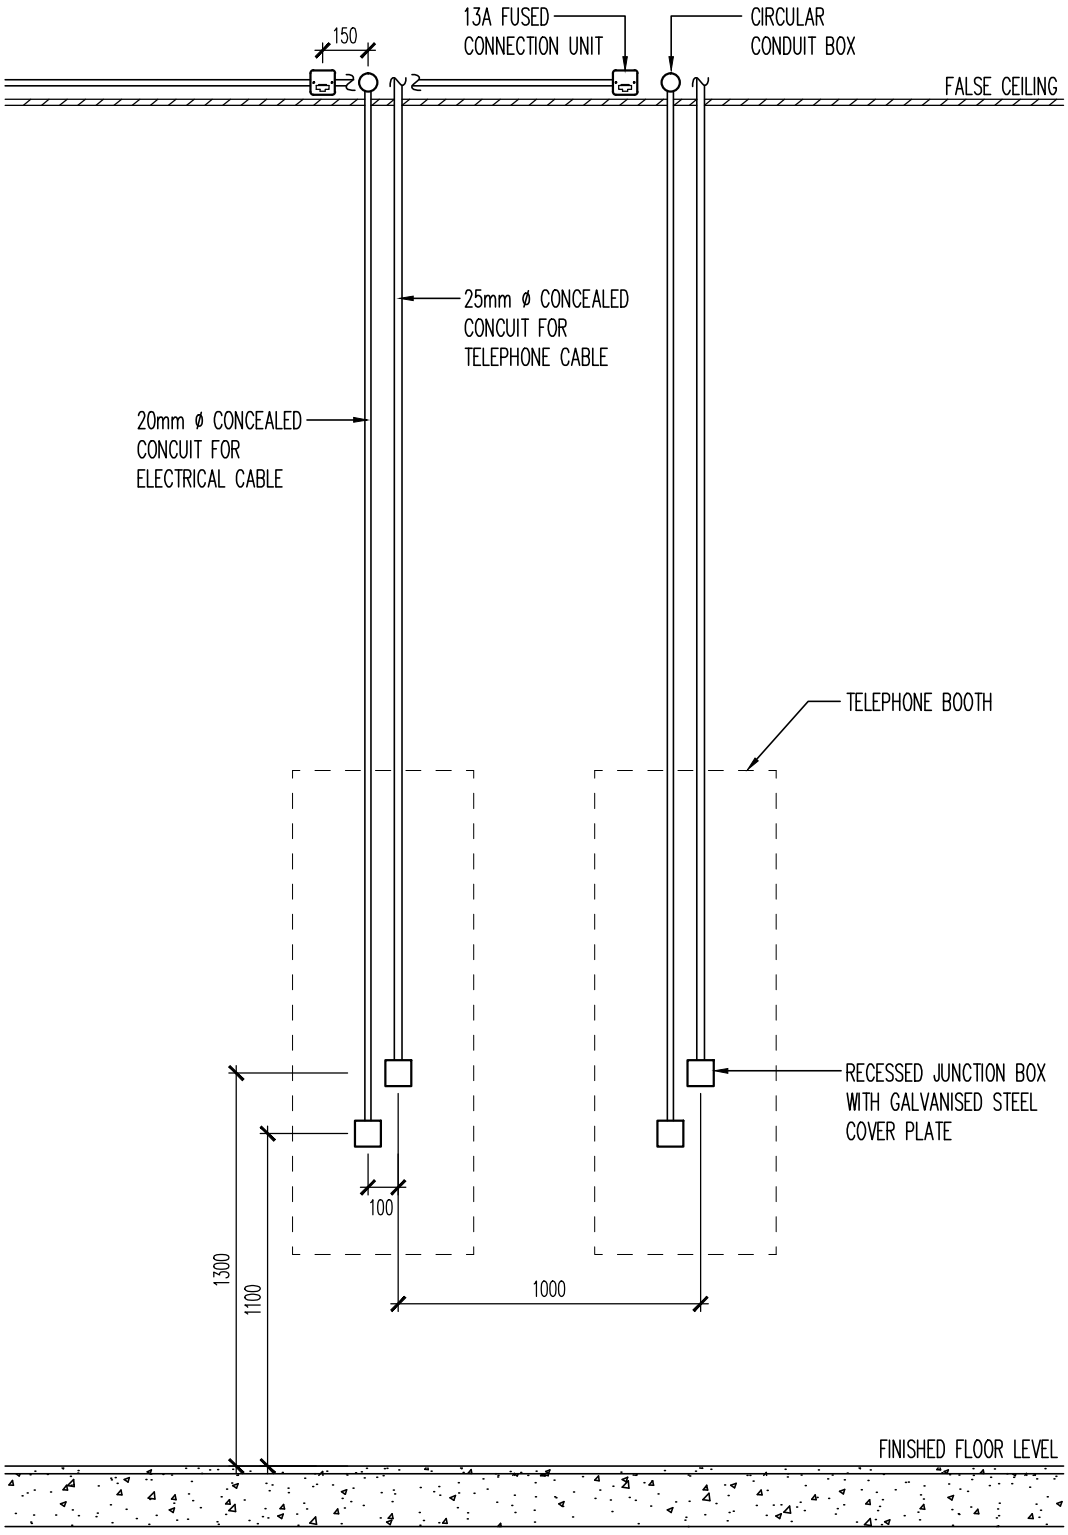


Drawing Title

CONDUITS FOR WALL MOUNTED PUBLIC TELEPHONE BOOTH

Alpha Consulting Engineers Pte Ltd	Drawing No. SE(EI) – 16	Rev. A