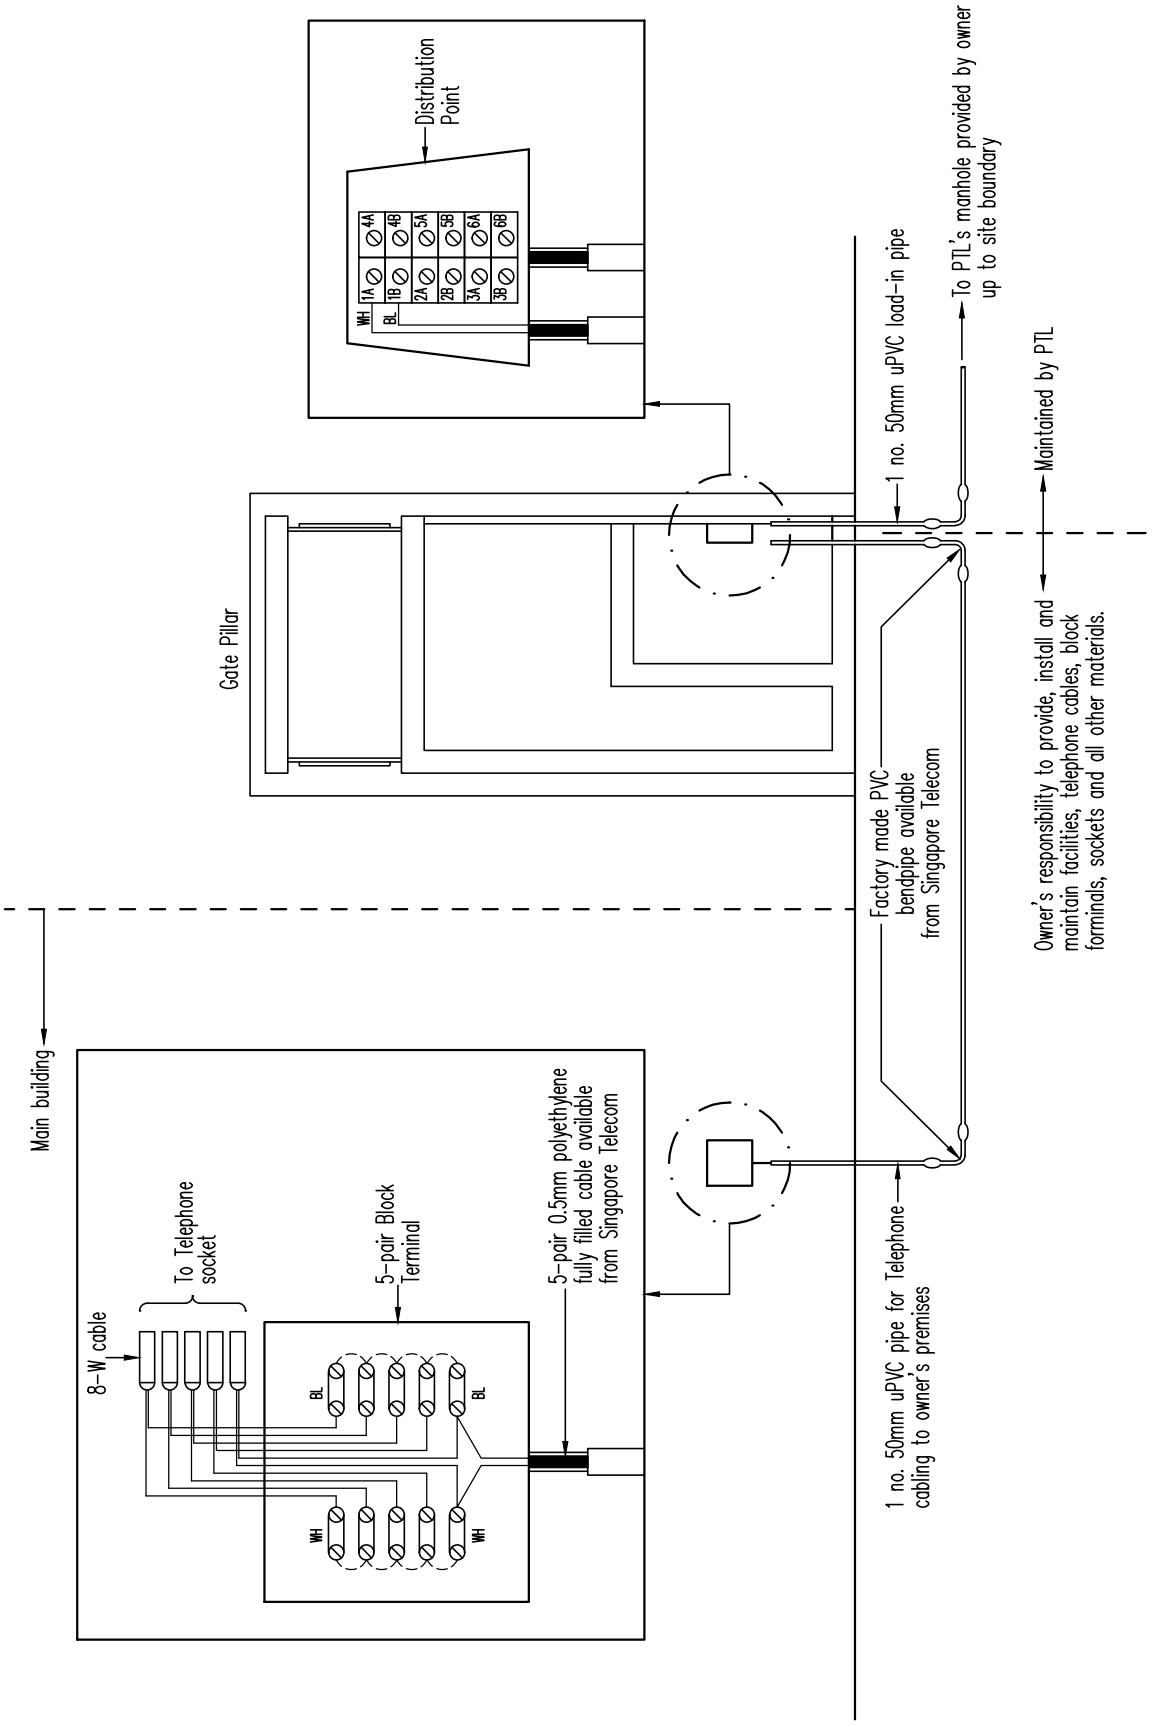


Drawing Title

PROVISION OF 50mm PVC LINK PIPE FOR PRIVATE HOUSES (Eg : BUNGALOW Etc.)

Alpha Consulting Engineers Pte Ltd

Drawing No. SE(EI) – 21

Rev. –