


PVC CONDUIT IN SLAB

SCALE 1 : 10

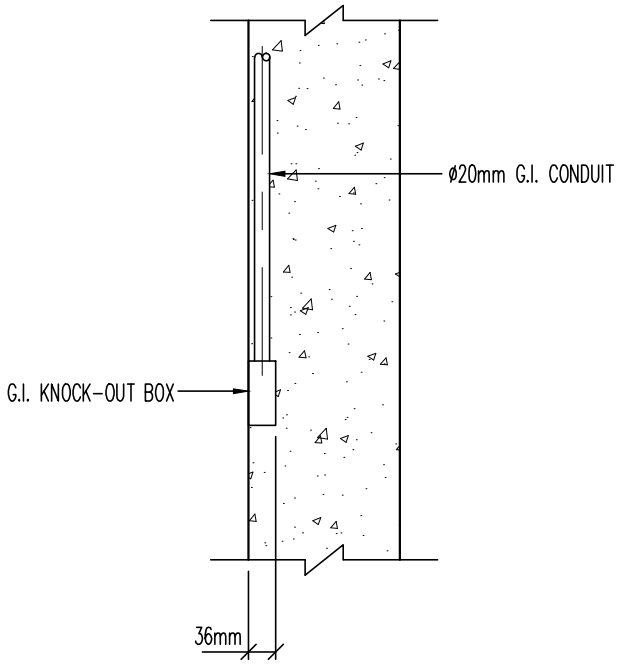

G.I. CONDUIT ONLY AT HOUSEHOLD SHELTER

SCALE 1 : 10

Drawing Title

CONCEALED CONDUIT IN SLAB / HOUSEHOLD SHELTER FOR CONDOMINIUM

Alpha Consulting Engineers Pte Ltd	Drawing No. SE(EI) – 28	Rev. A