
REV 1 04APR07

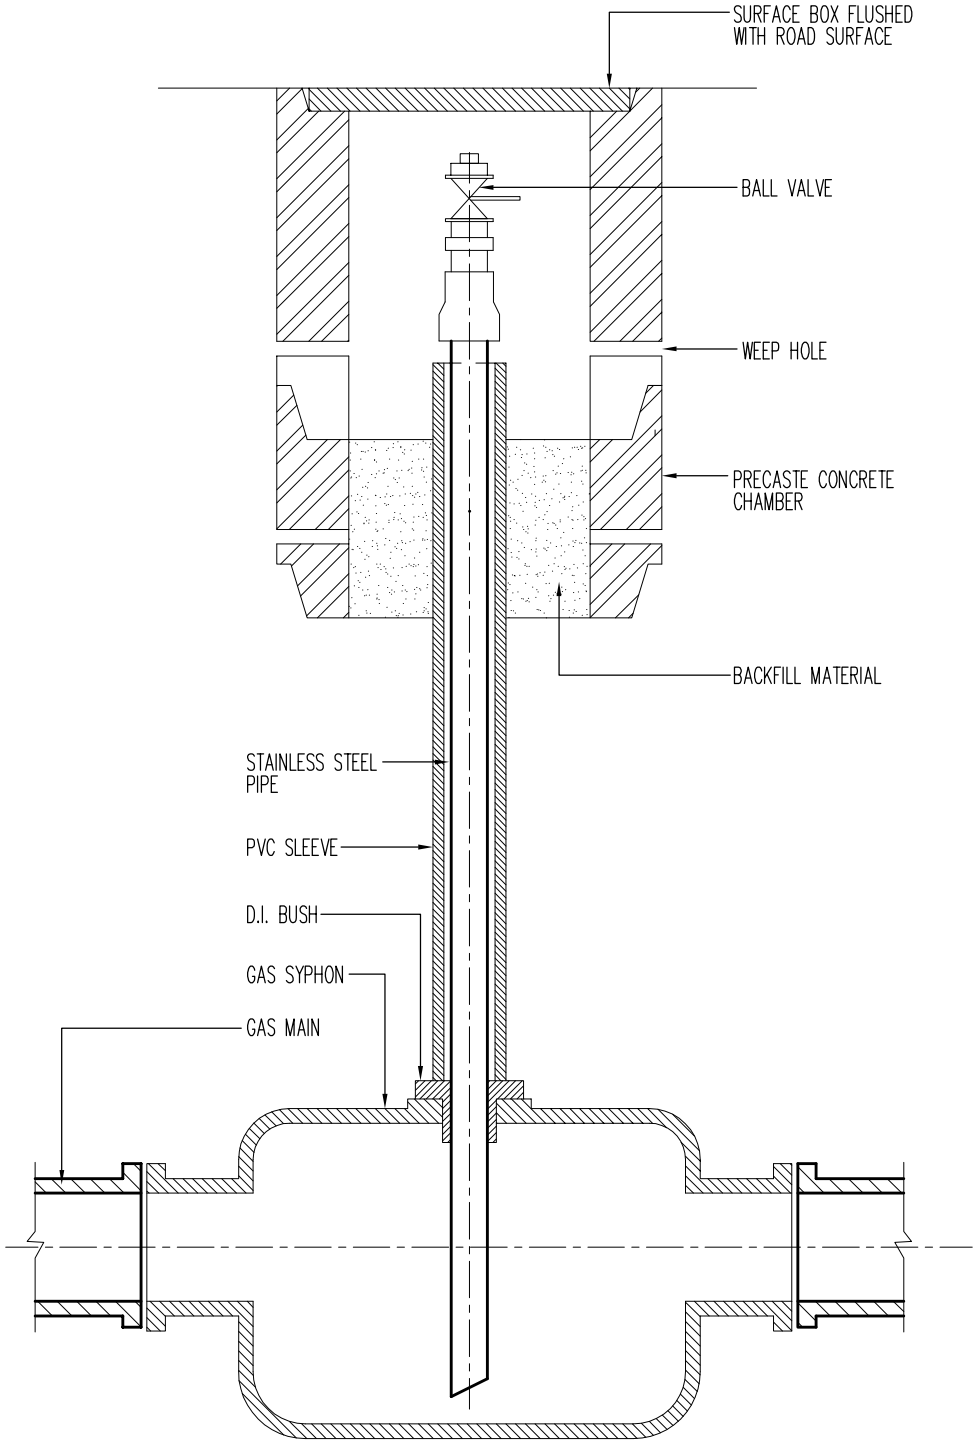

NOTE

THE ABOVE INSTALLATION DETAIL SHALL BE SUBJECT TO PUB GAS DEPARTMENT APPROVAL

TITLE

TYPICAL GAS SYPHON DETAIL

Alpha Consulting Engineers Pte Ltd

DRAWING NO.

SM(PI) – 12

SMPI-12 REV 1