remaining relevant – 45+ years of practice



1941

Kuala Lumpur



1948-1954

Batu Road School



1955-1956

Victoria institution



1957-1958

Dover College

1959-1963

Northern Polytechnic,

AA School

Japanese Occupation

Colonial Rule, Emergency

Merdeka

Le Corbusier, Kahn, Tange, Bawa



1993-

Chan Sau Yan Associates

Principal



1964-93


Kumpulan Akitek

Partner





1964

ARUP Associates

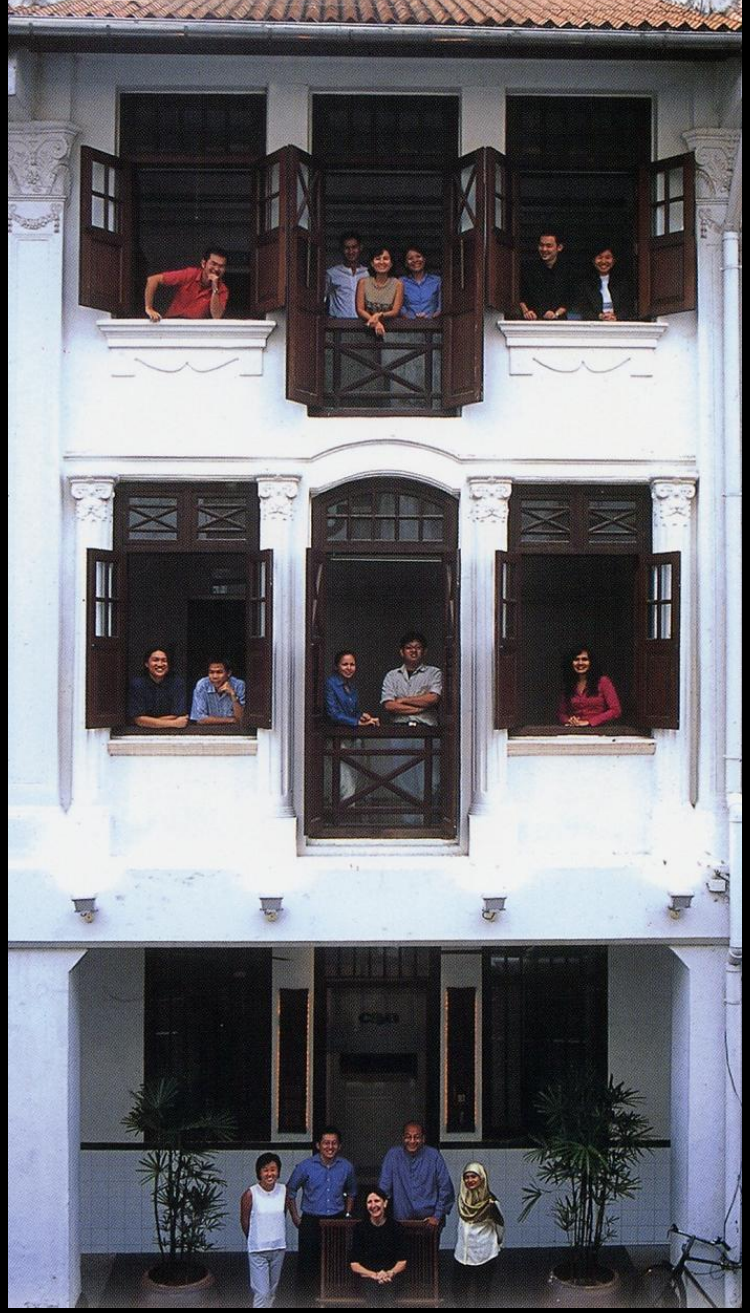



csya . 2002

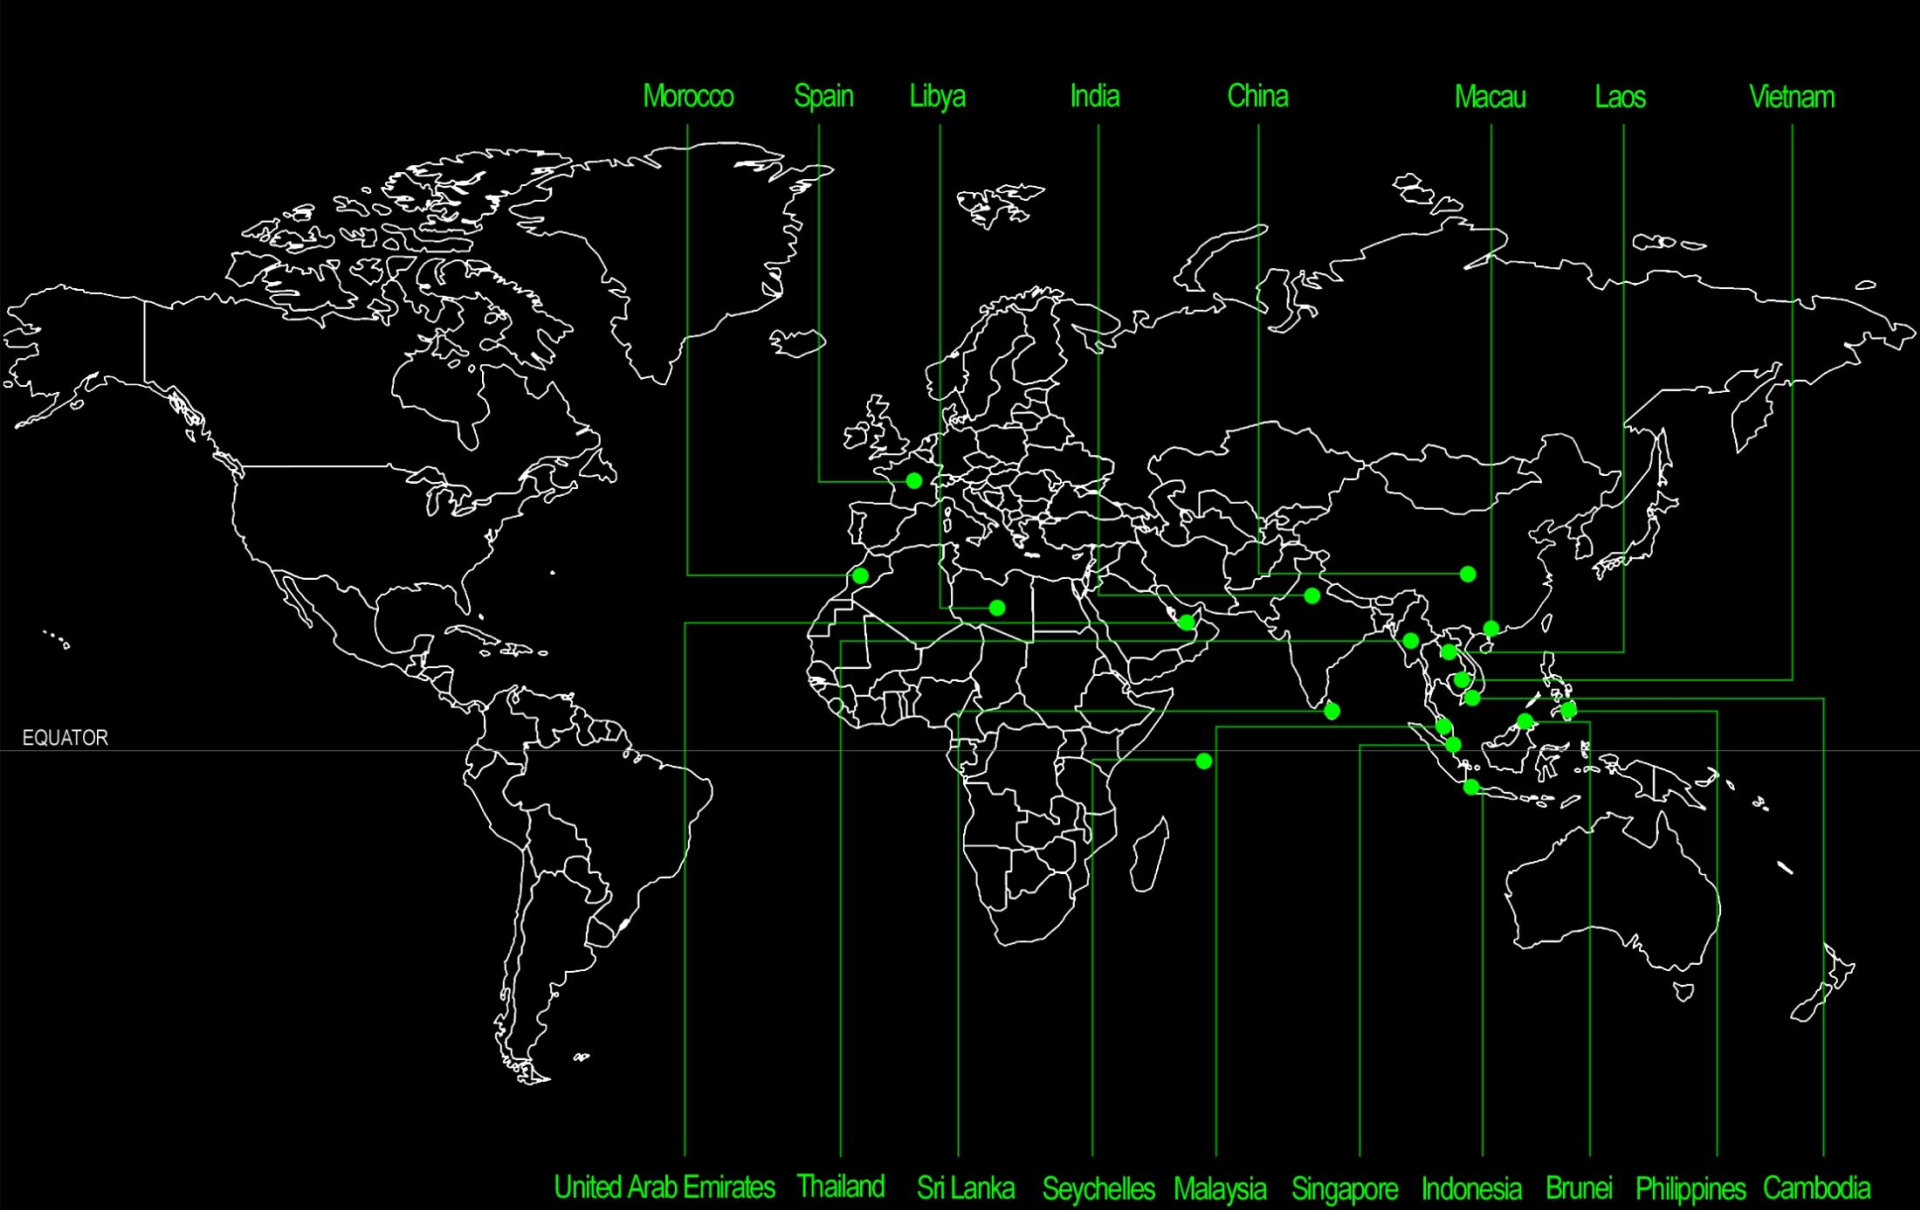

Morocco
Spain
Libya
India
China
Macau
Laos
Vietnam
EQUATOR
United Arab Emirates
Thailand
Sri Lanka
Seychelles
Malaysia
Singapore
Indonesia
Brunei
Philippines
Cambodia

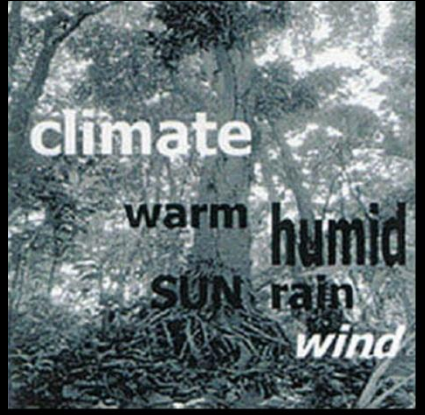




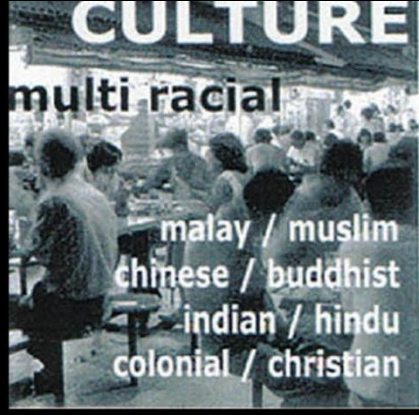

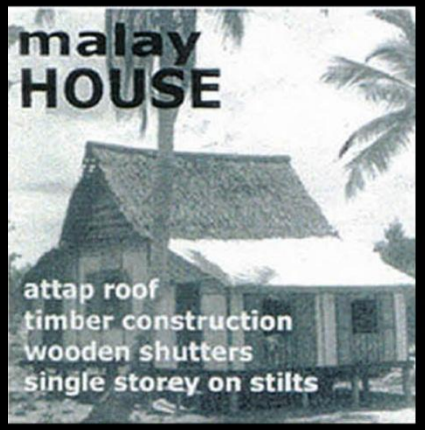

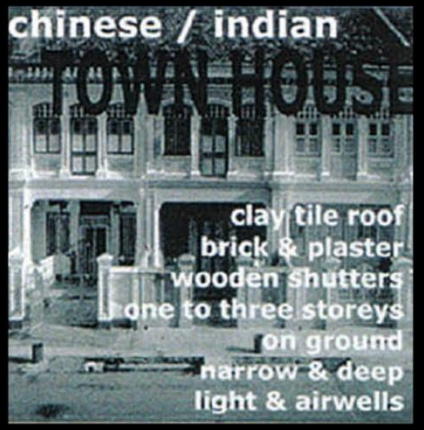

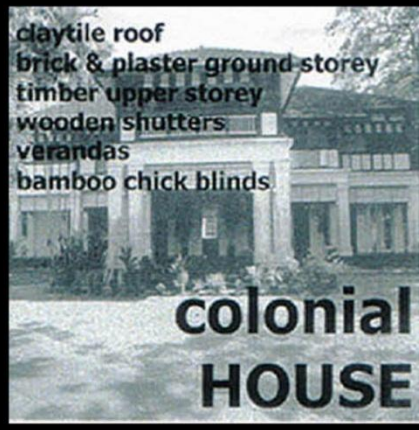








"… there is a need to redefine the traditions of the Malay house, the Chinese / Indian town house, and the English colonial house of the past to reflect the modern contemporary, multi-racial and cultural society of independent Singapore to create the Singapore House, in the face of globalisation in this new millenia, to find a meaning and genius loci for architecture in Singapore…"



fishing village at pulau ketam . 1960s

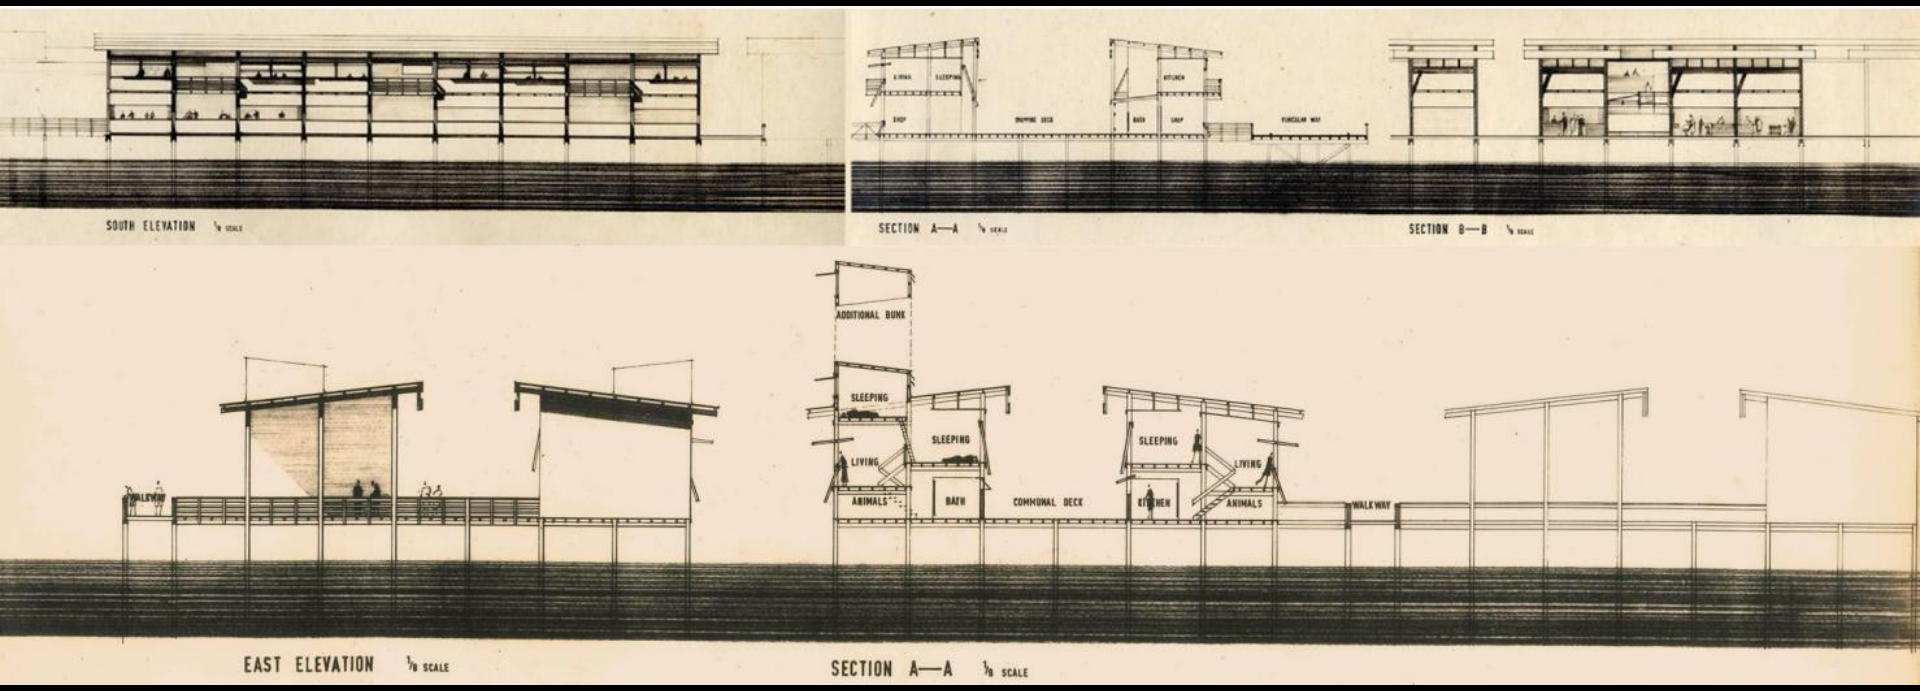

fishing village at pulau ketam . 1960s








ming court hotel, subordinate law court, wisma lee rubber . 1960s-70s



hyatt kuantan hotel . 1979

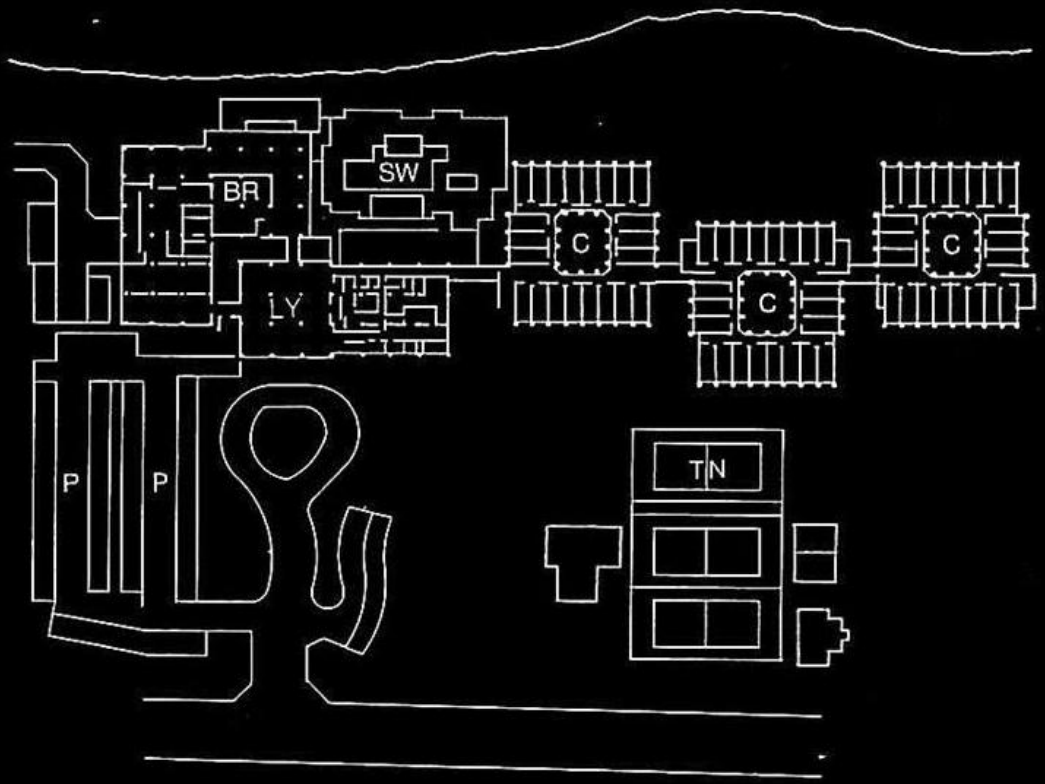



hyatt kuantan hotel . 1979











hyatt kuantan hotel . 1979



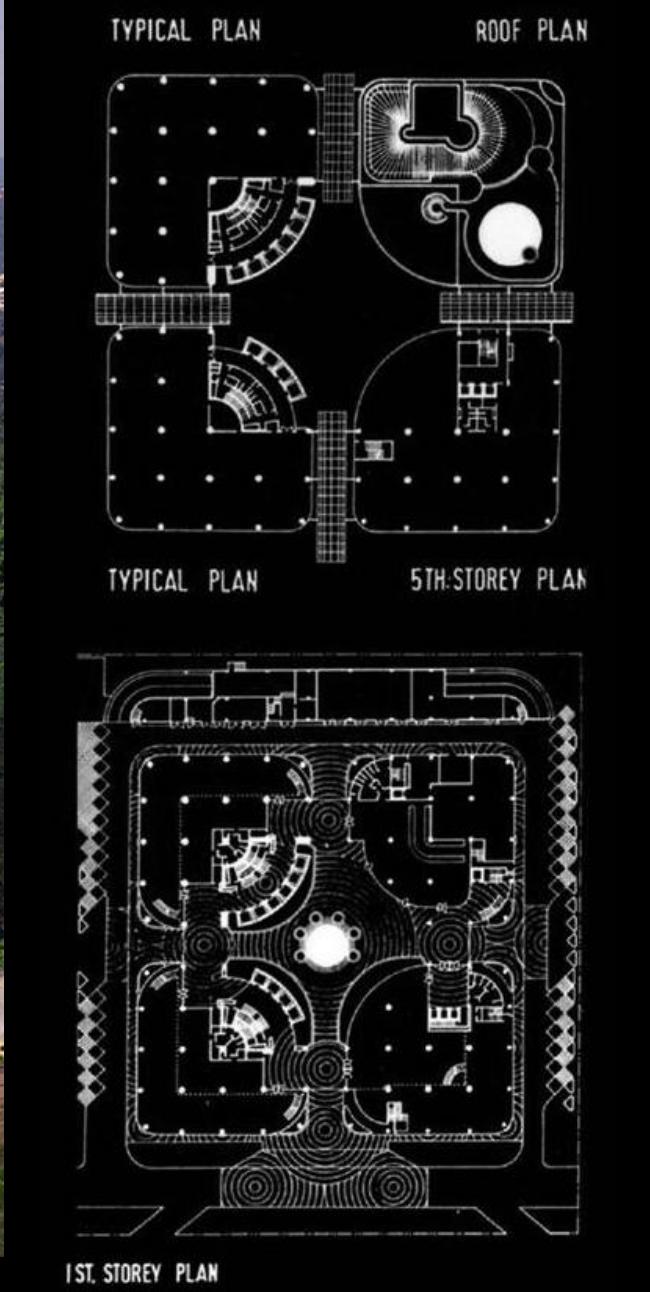

wisma selangor dredging . 1980s

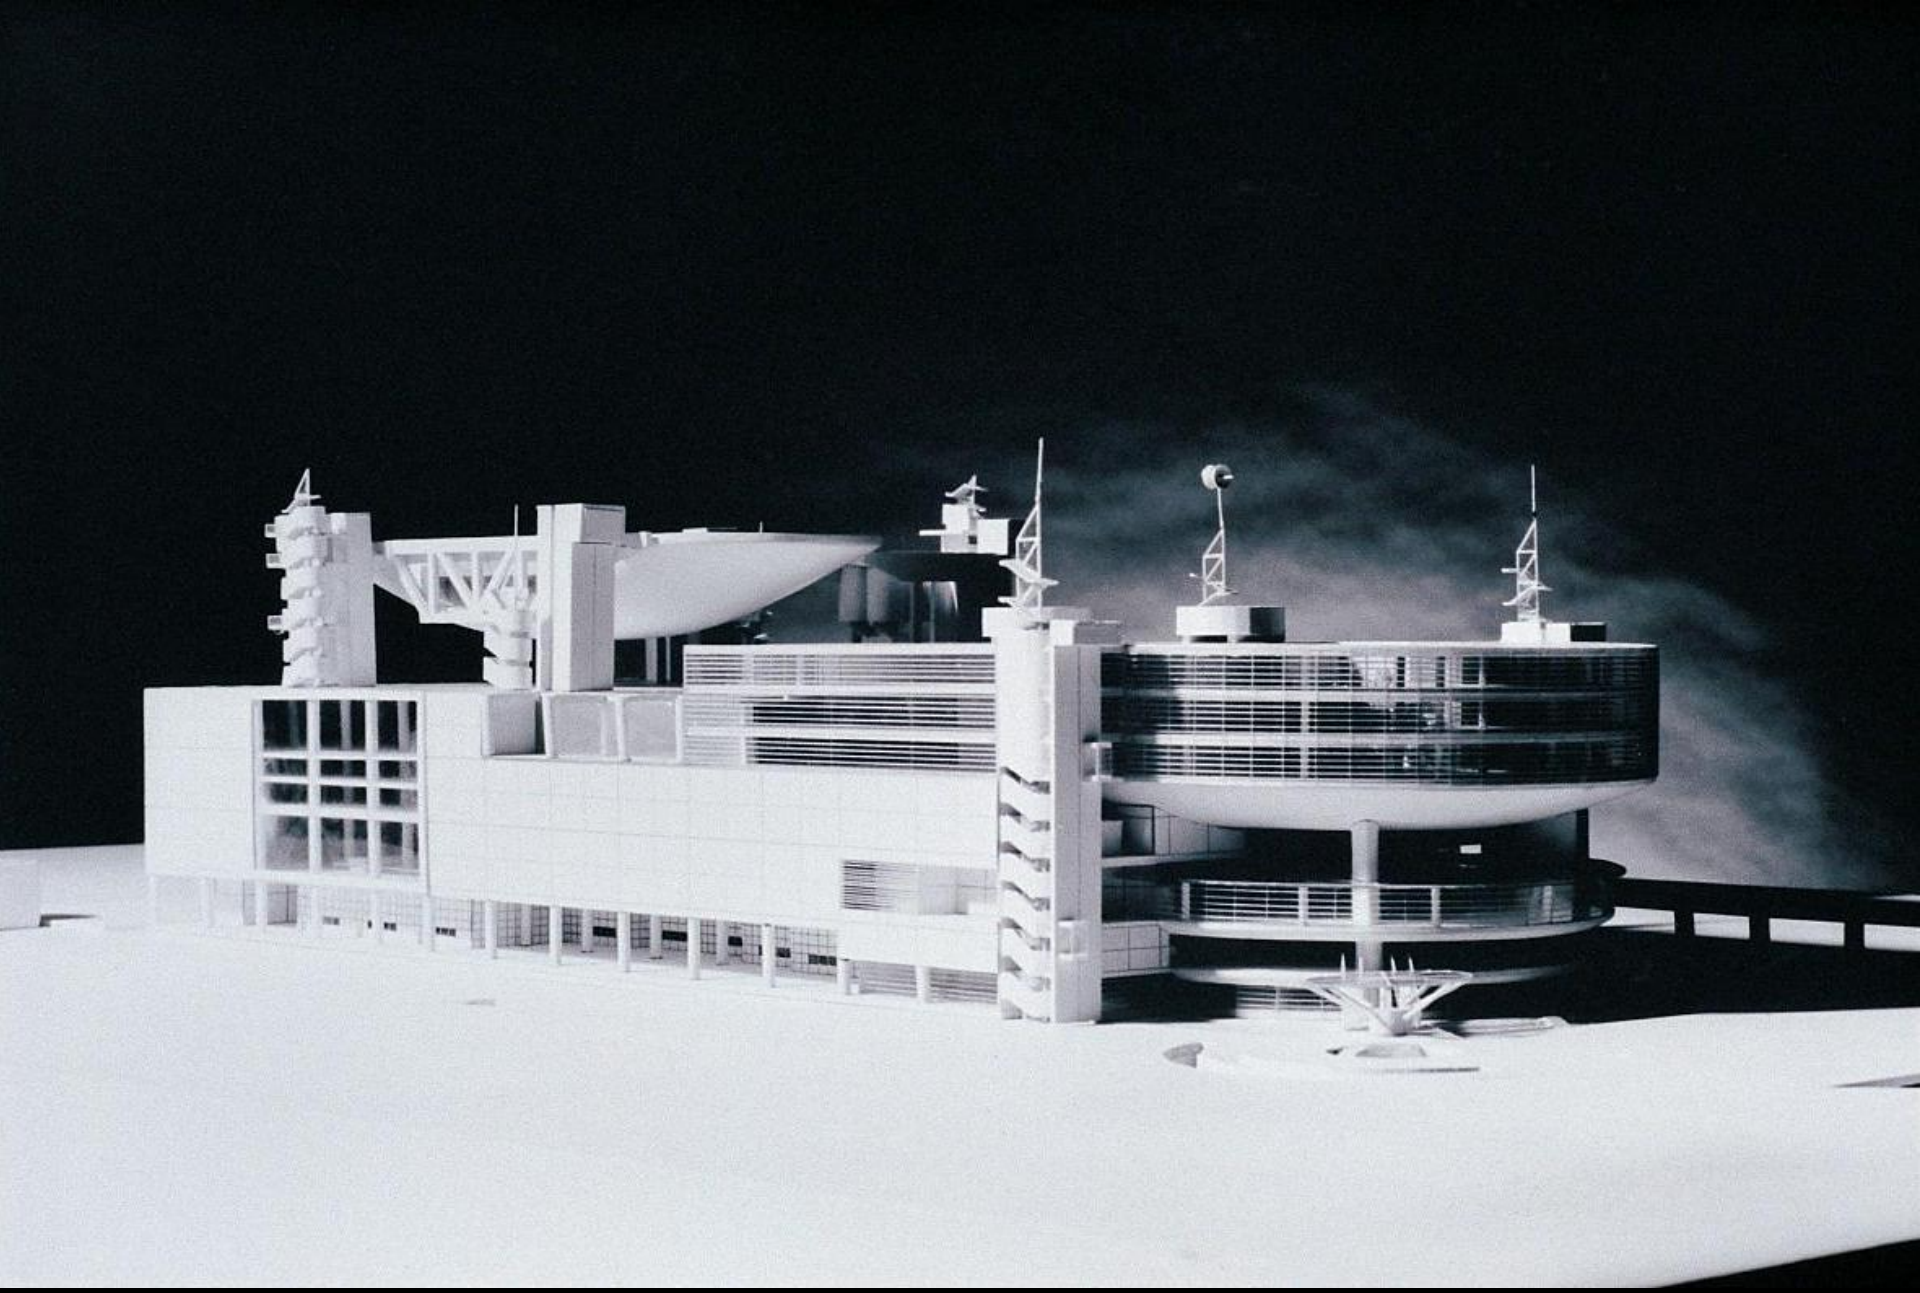

singapore post centre . 1992




nassim jade condominium . 1997



csya

NASSIM JADE - SECTION AA
SCALE 1:500

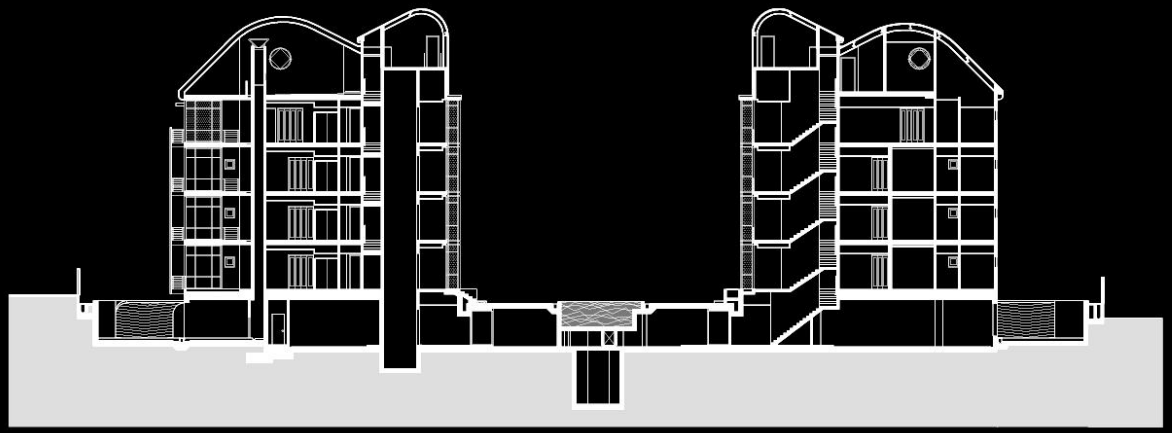

csya

NASSIM JADE - SECTION CC
SCALE 1:500

nassim jade condominium . 1997





nassim jade condominium . 1997



nassim jade condominium . 1997









singapore embassy, bangkok . 2005



house at bishopsgate . 2007




house at bishopsgate . 2007





house at bishopsgate . 2007

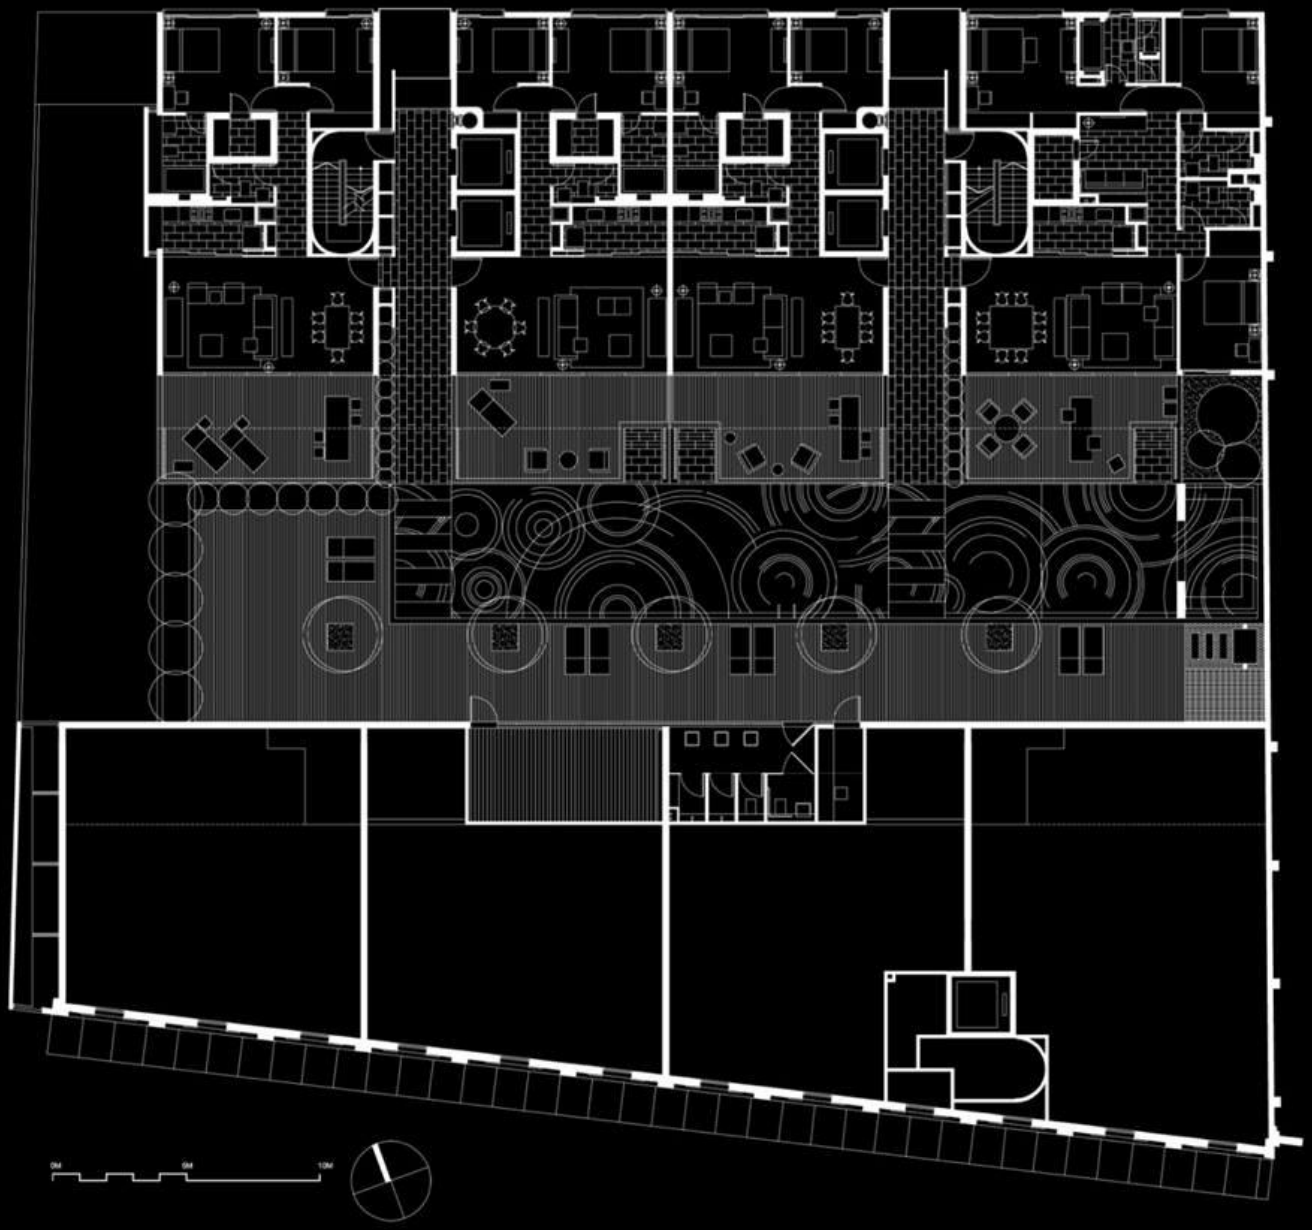

robertson blue condominium . 2006



robertson blue condominium . 2006



robertson blue condominium . 2006





robertson blue condominium . 2006



mandarin oriental sanya . 2009



mandarin oriental sanya . 2009





mandarin oriental sanya . 2009






mandarin oriental sanya . 2009



mandarin oriental sanya . 2009




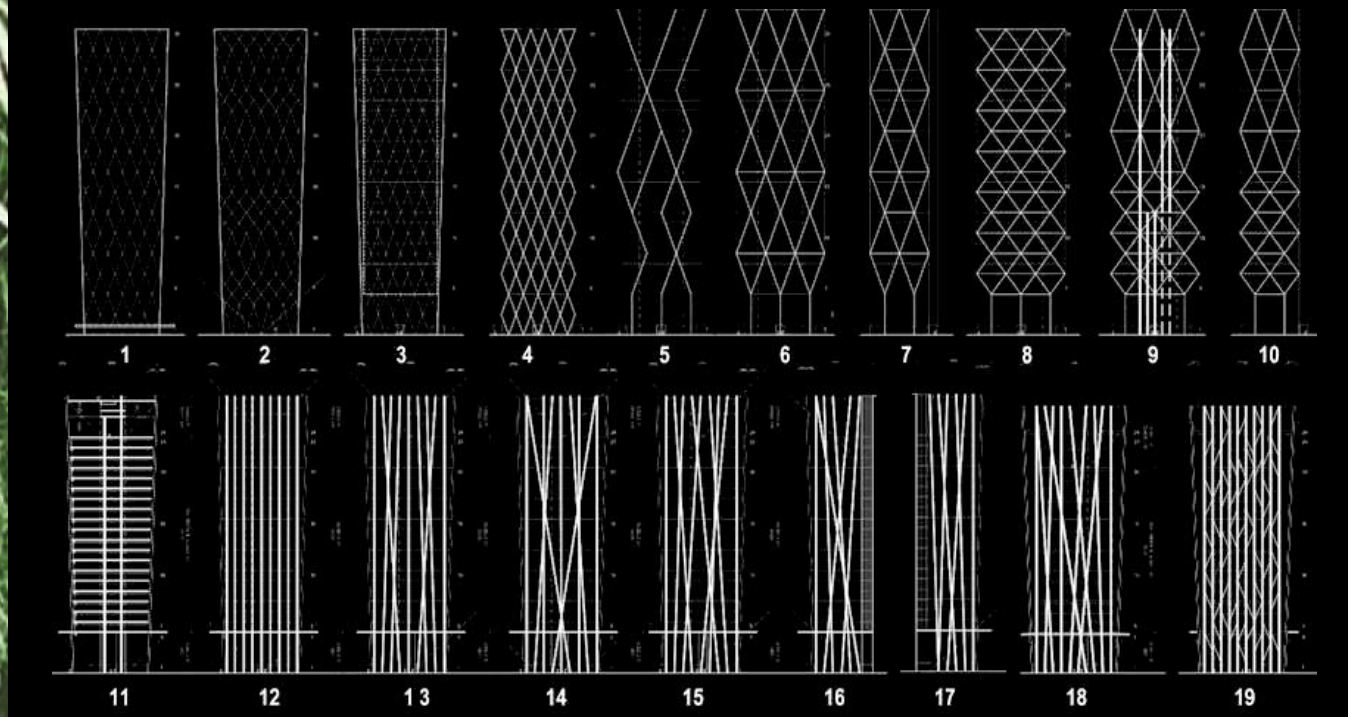





tokio marine centre . 2010




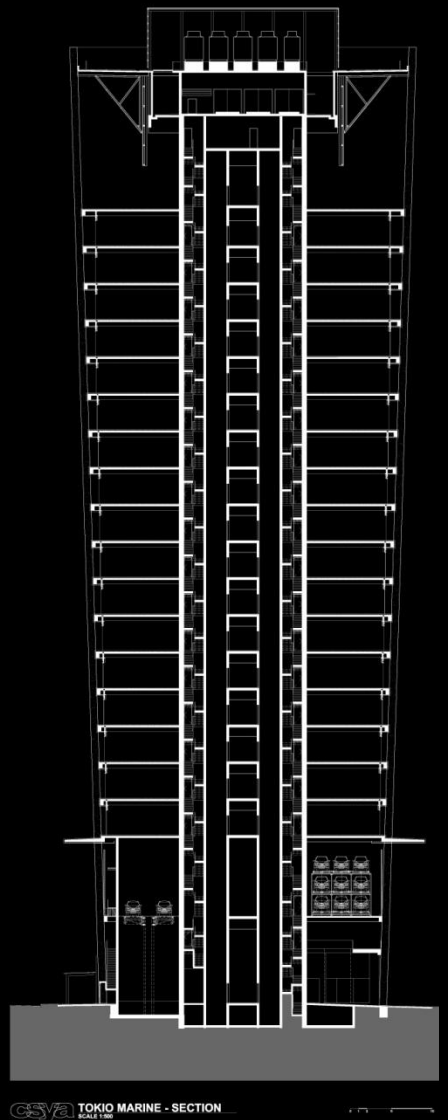


csya TOKIO MARINE - SECTION
SCALE 1:500

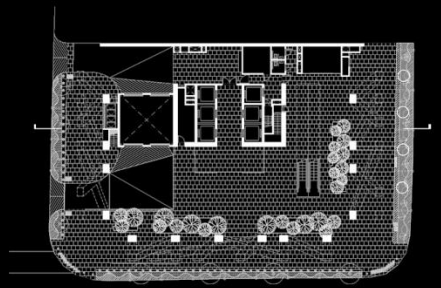

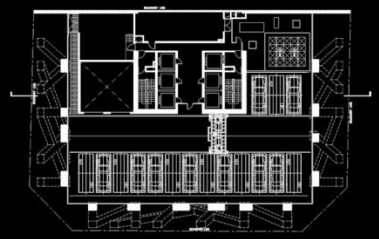

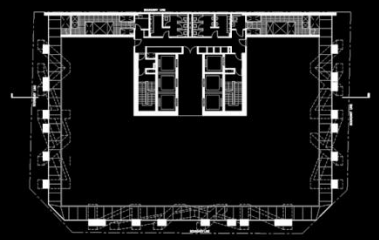

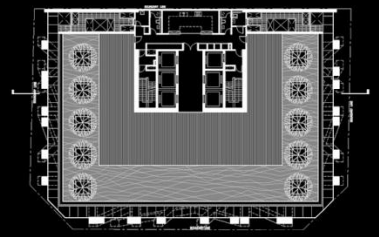




tokio marine centre . 2010




tokio marine centre . 2010




mont timah . 2010

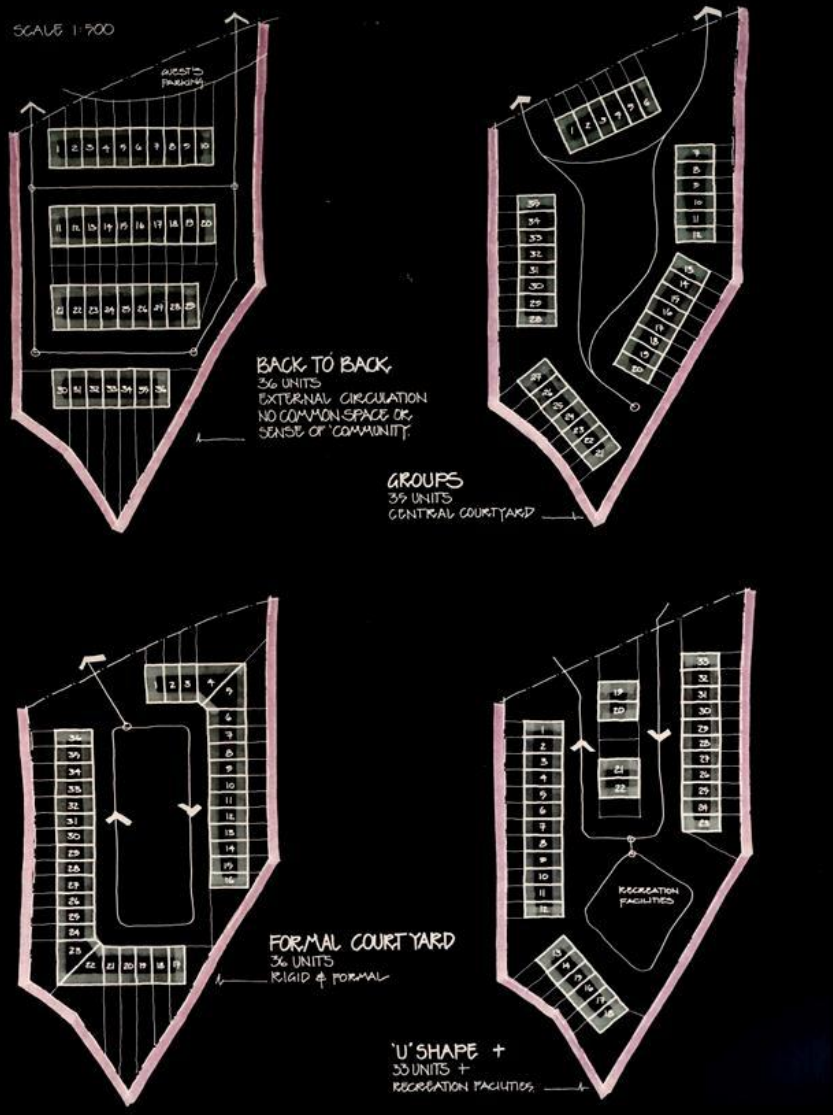

SCALE 1:500
GUEST PARKING
BACK TO BACK
36 UNITS
EXTERNAL CIRCULATION
NO COMMON SPACE OR SENSE OF 'COMMUNITY'
GROUPS
35 UNITS
CENTRAL COURTYARD
FORMAL COURTYARD
36 UNITS
RIGID & FORMAL
'U' SHAPE +
33 UNITS +
RECREATION FACILITIES
RECREATION FACILITIES
BUKIT PANJANG
URBAN RESORT
PRELIMINARY OPTIONS
CLUSTER HOUSING

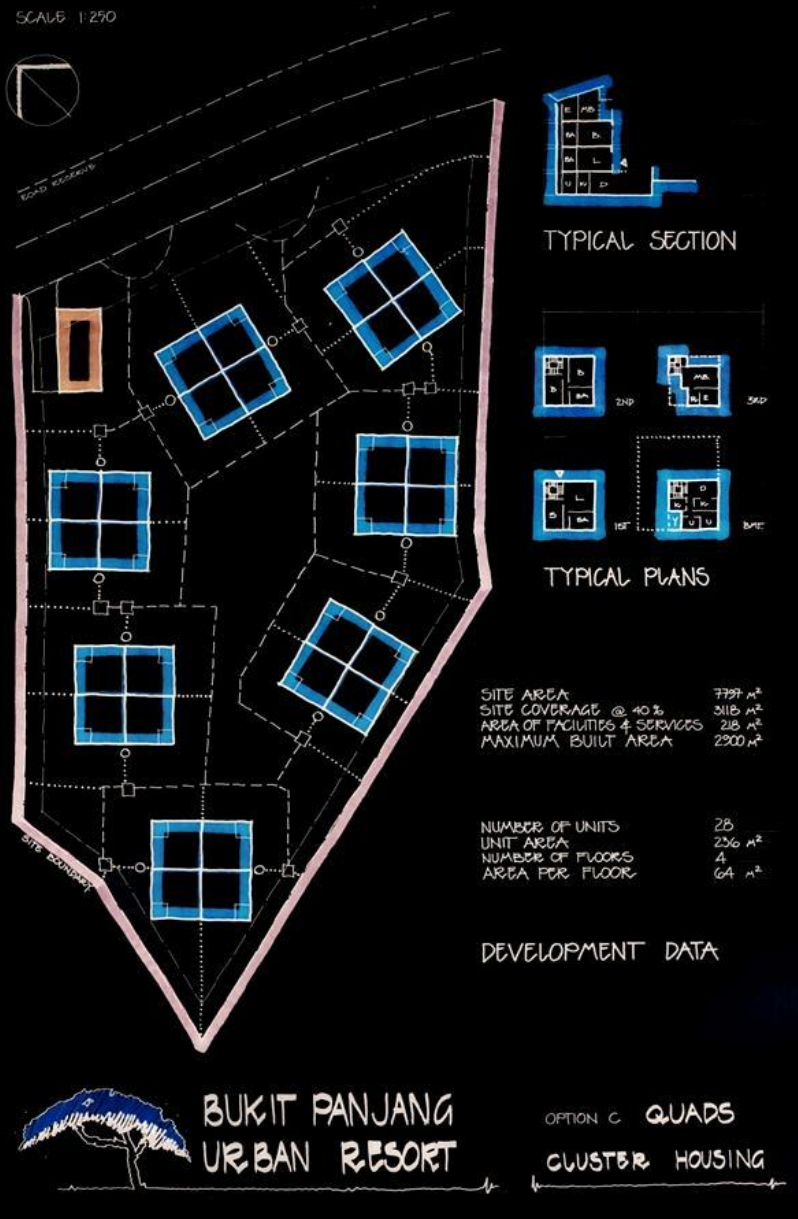
SCALE 1:250
ROAD RESERVE
SITE BOUNDARY
TYPICAL SECTION
2ND
3RD
1ST
BMT
TYPICAL PLANS
SITE AREA 7797 m²
SITE COVERAGE @ 40% 3118 m²
AREA OF FACILITIES & SERVICES 218 m²
MAXIMUM BUILT AREA 2900 m²
NUMBER OF UNITS 28
UNIT AREA 236 m²
NUMBER OF FLOORS 4
AREA PER FLOOR 64 m²
DEVELOPMENT DATA
BUKIT PANJANG
URBAN RESORT
OPTION C QUADS
CLUSTER HOUSING


SITE PLAN
SCALE 1:200
MO
CH
GH
POOL
GH Guardhouse
CH Clubhouse
MO Management Office

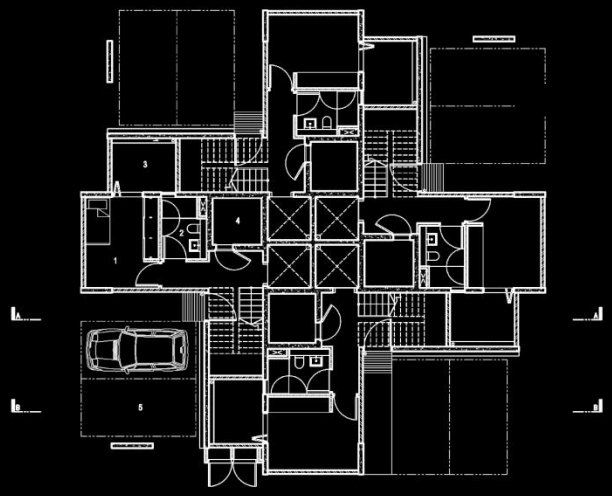

1 TYPICAL UNITS: BASEMENT PLAN

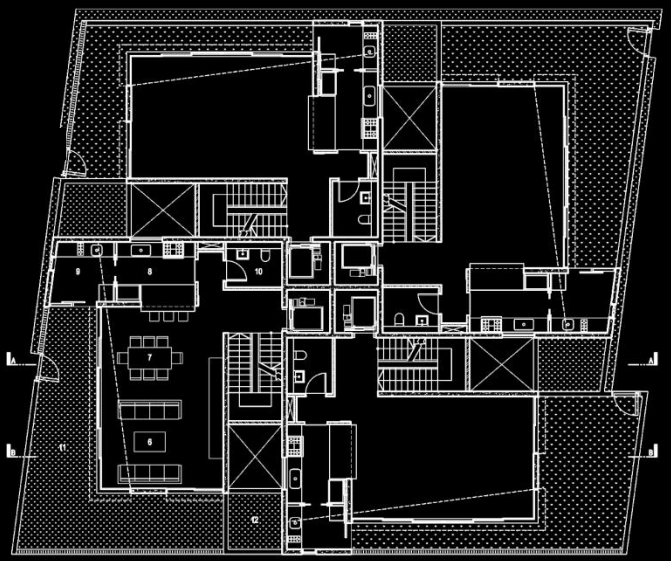

1 TYPICAL UNITS: 1ST STOREY PLAN



1 TYPICAL UNITS: 2ND STOREY PLAN



1 TYPICAL UNITS: 3RD STOREY PLAN



mont timah . 2010




OVERALL ENTRANCE EXTERIOR VIEW

mont timah . 2010



ELEVATIONAL VIEW OF A TYPICAL UNIT WITH A PRIVATE POOL

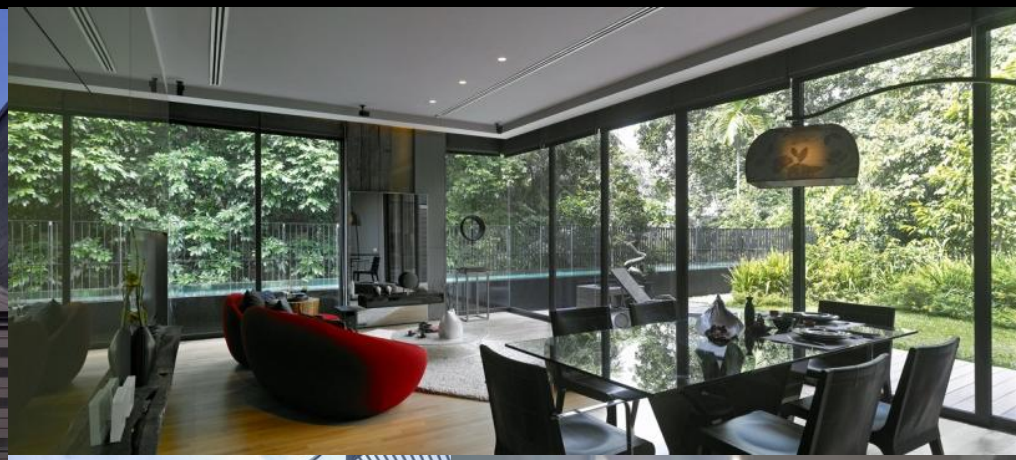



EXTERIOR VIEW OF MASTER TERRACE





waterfront housing @ punggol waterway . 2009



waterfront housing @ punggol waterway . 2009

CSYA PTE LTD
ARCHITECTURE + DESIGN
5 Keong Saik Road Singapore 089113
Tel. 63243128 Fax. 63243138 Email. csyaadmin@csya.com