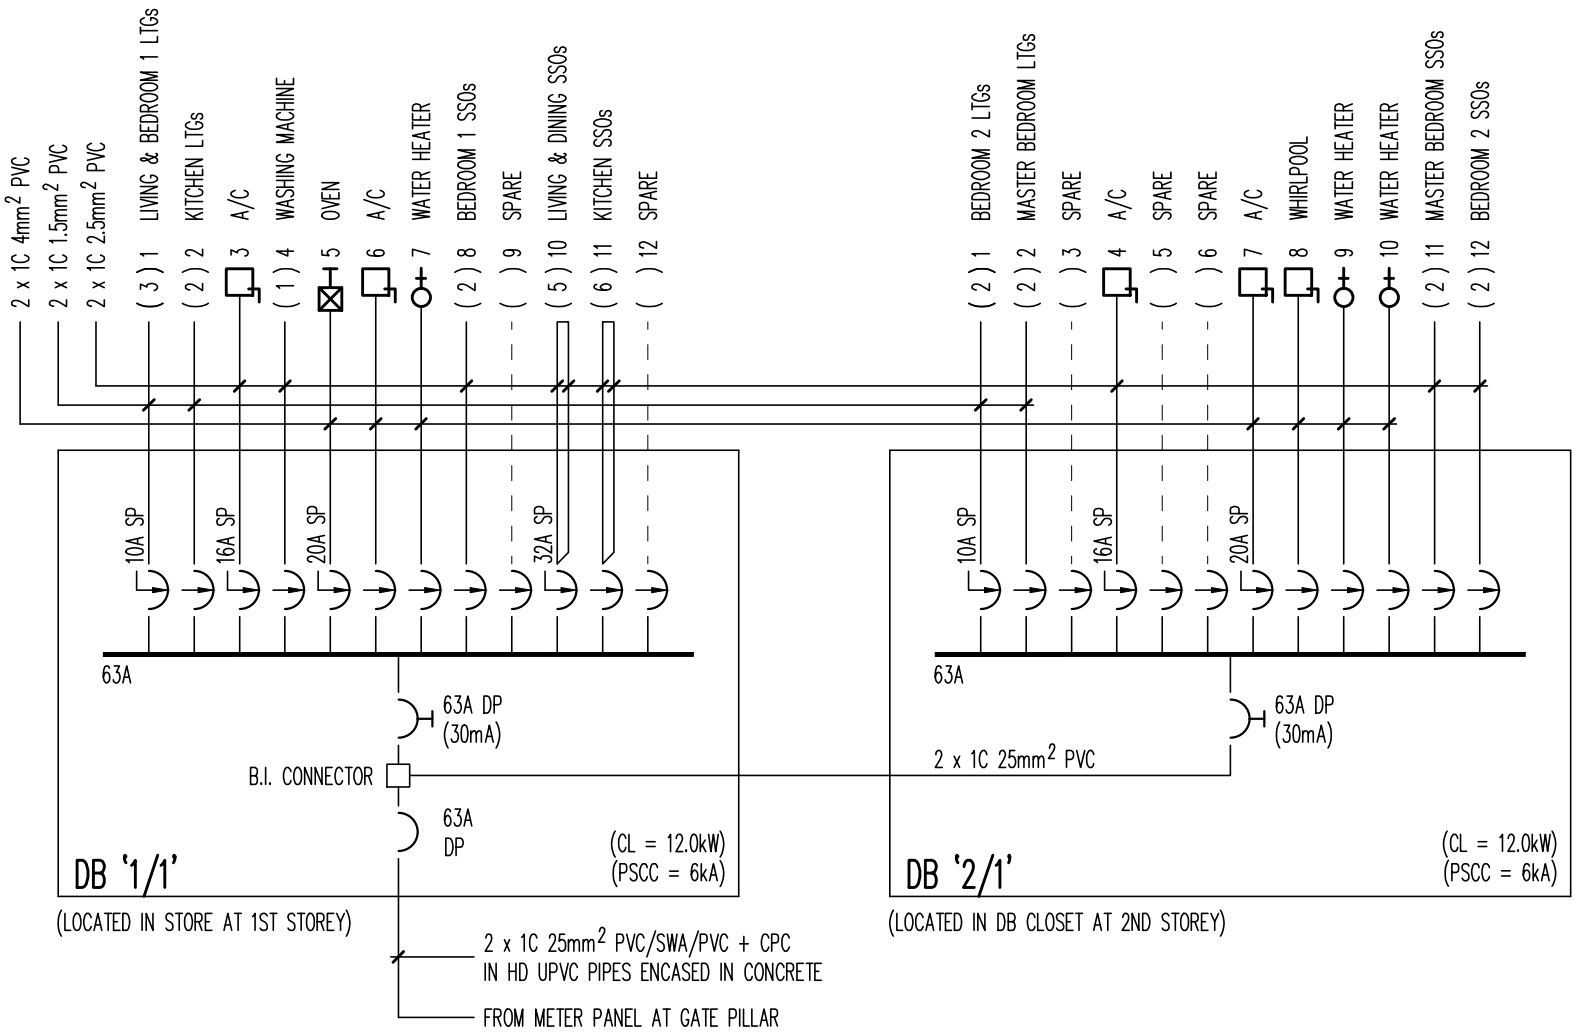


Drg Title	Drg No.	
TYPICAL RESIDENTIAL DB (MULTI-LEVEL LANDED PROPERTY)	SE(SL) - 16A	Alpha Consulting Engineers Pte Ltd

SESLA-16.dwg