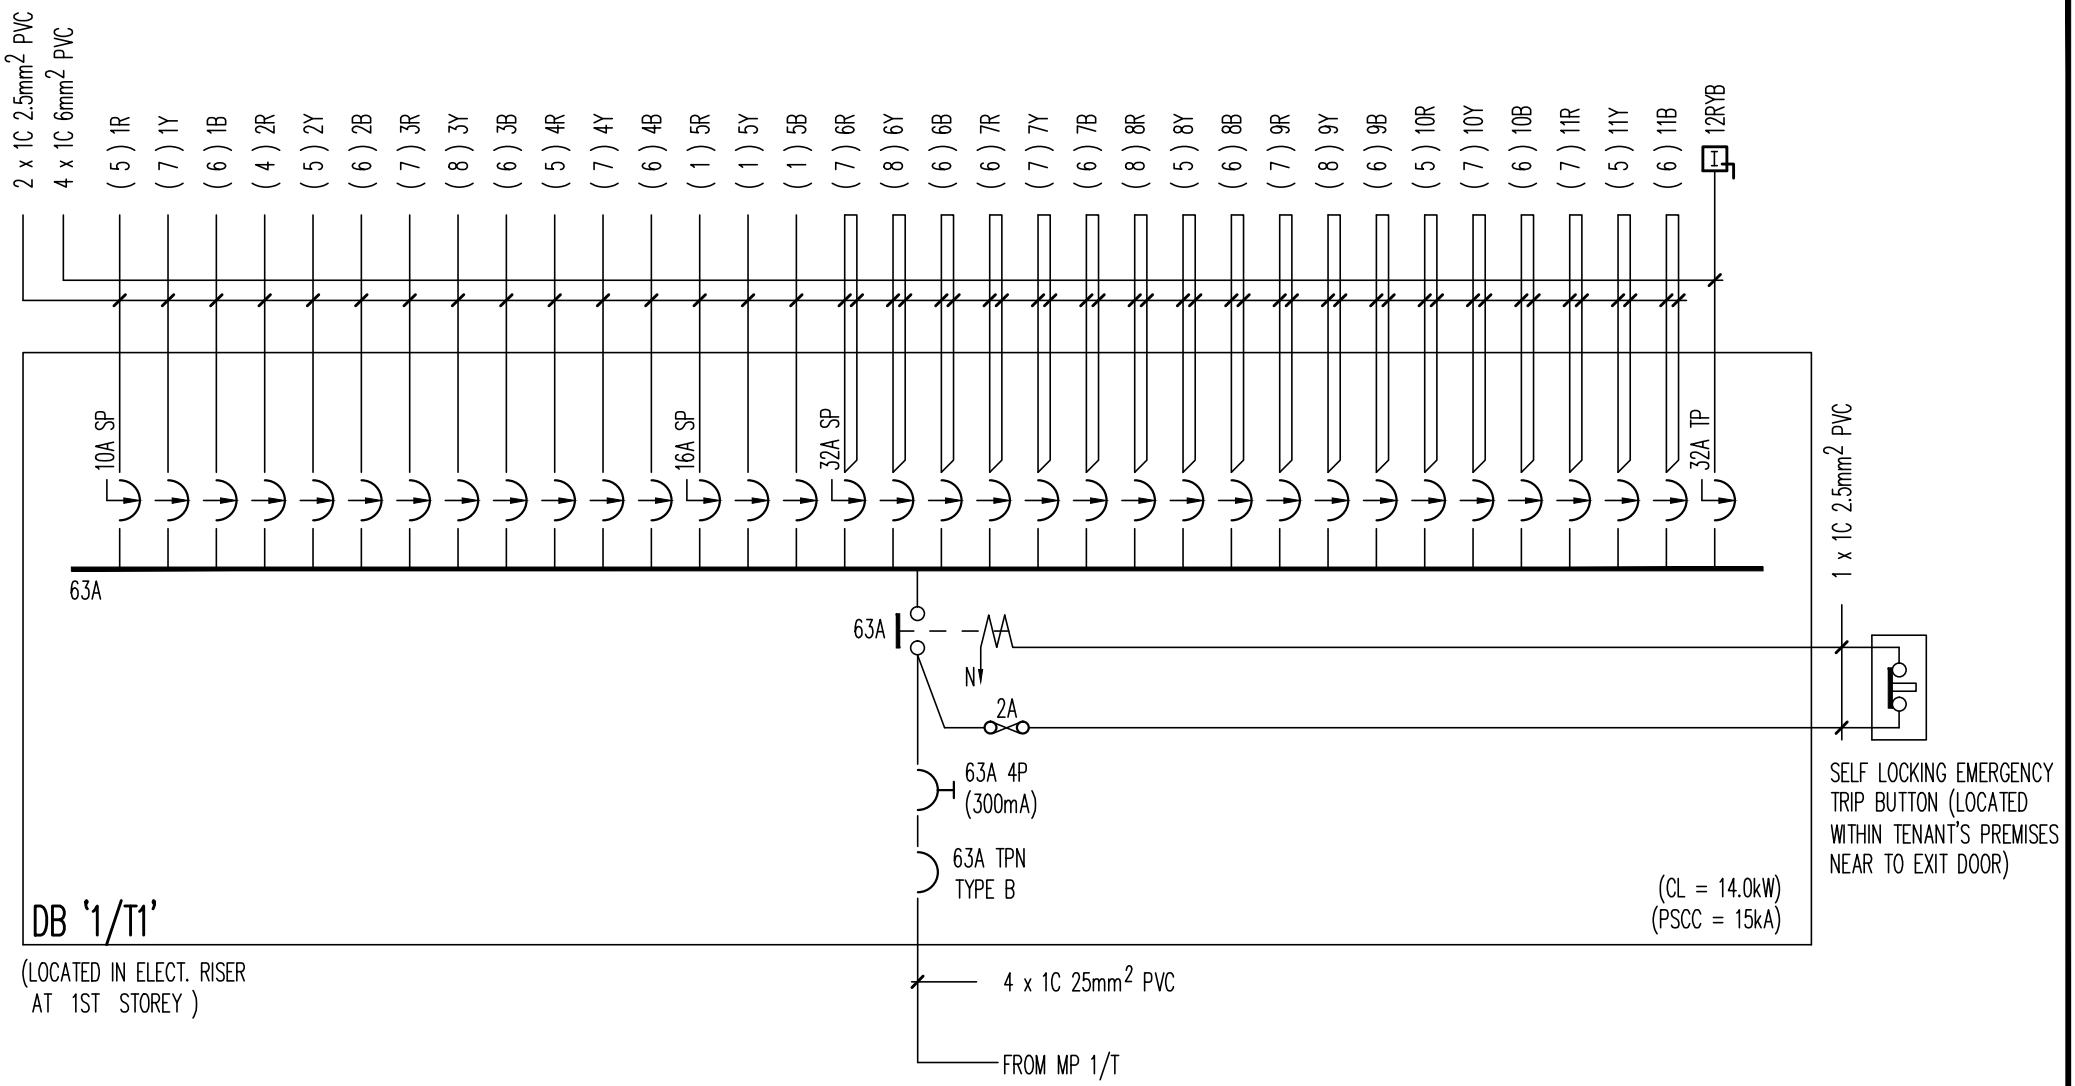


Drg Title	Drg No.	
TYPICAL TENANT DB (eg. FOR OFFICE)	SE(SL) – 26A	Alpha Consulting Engineers Pte Ltd