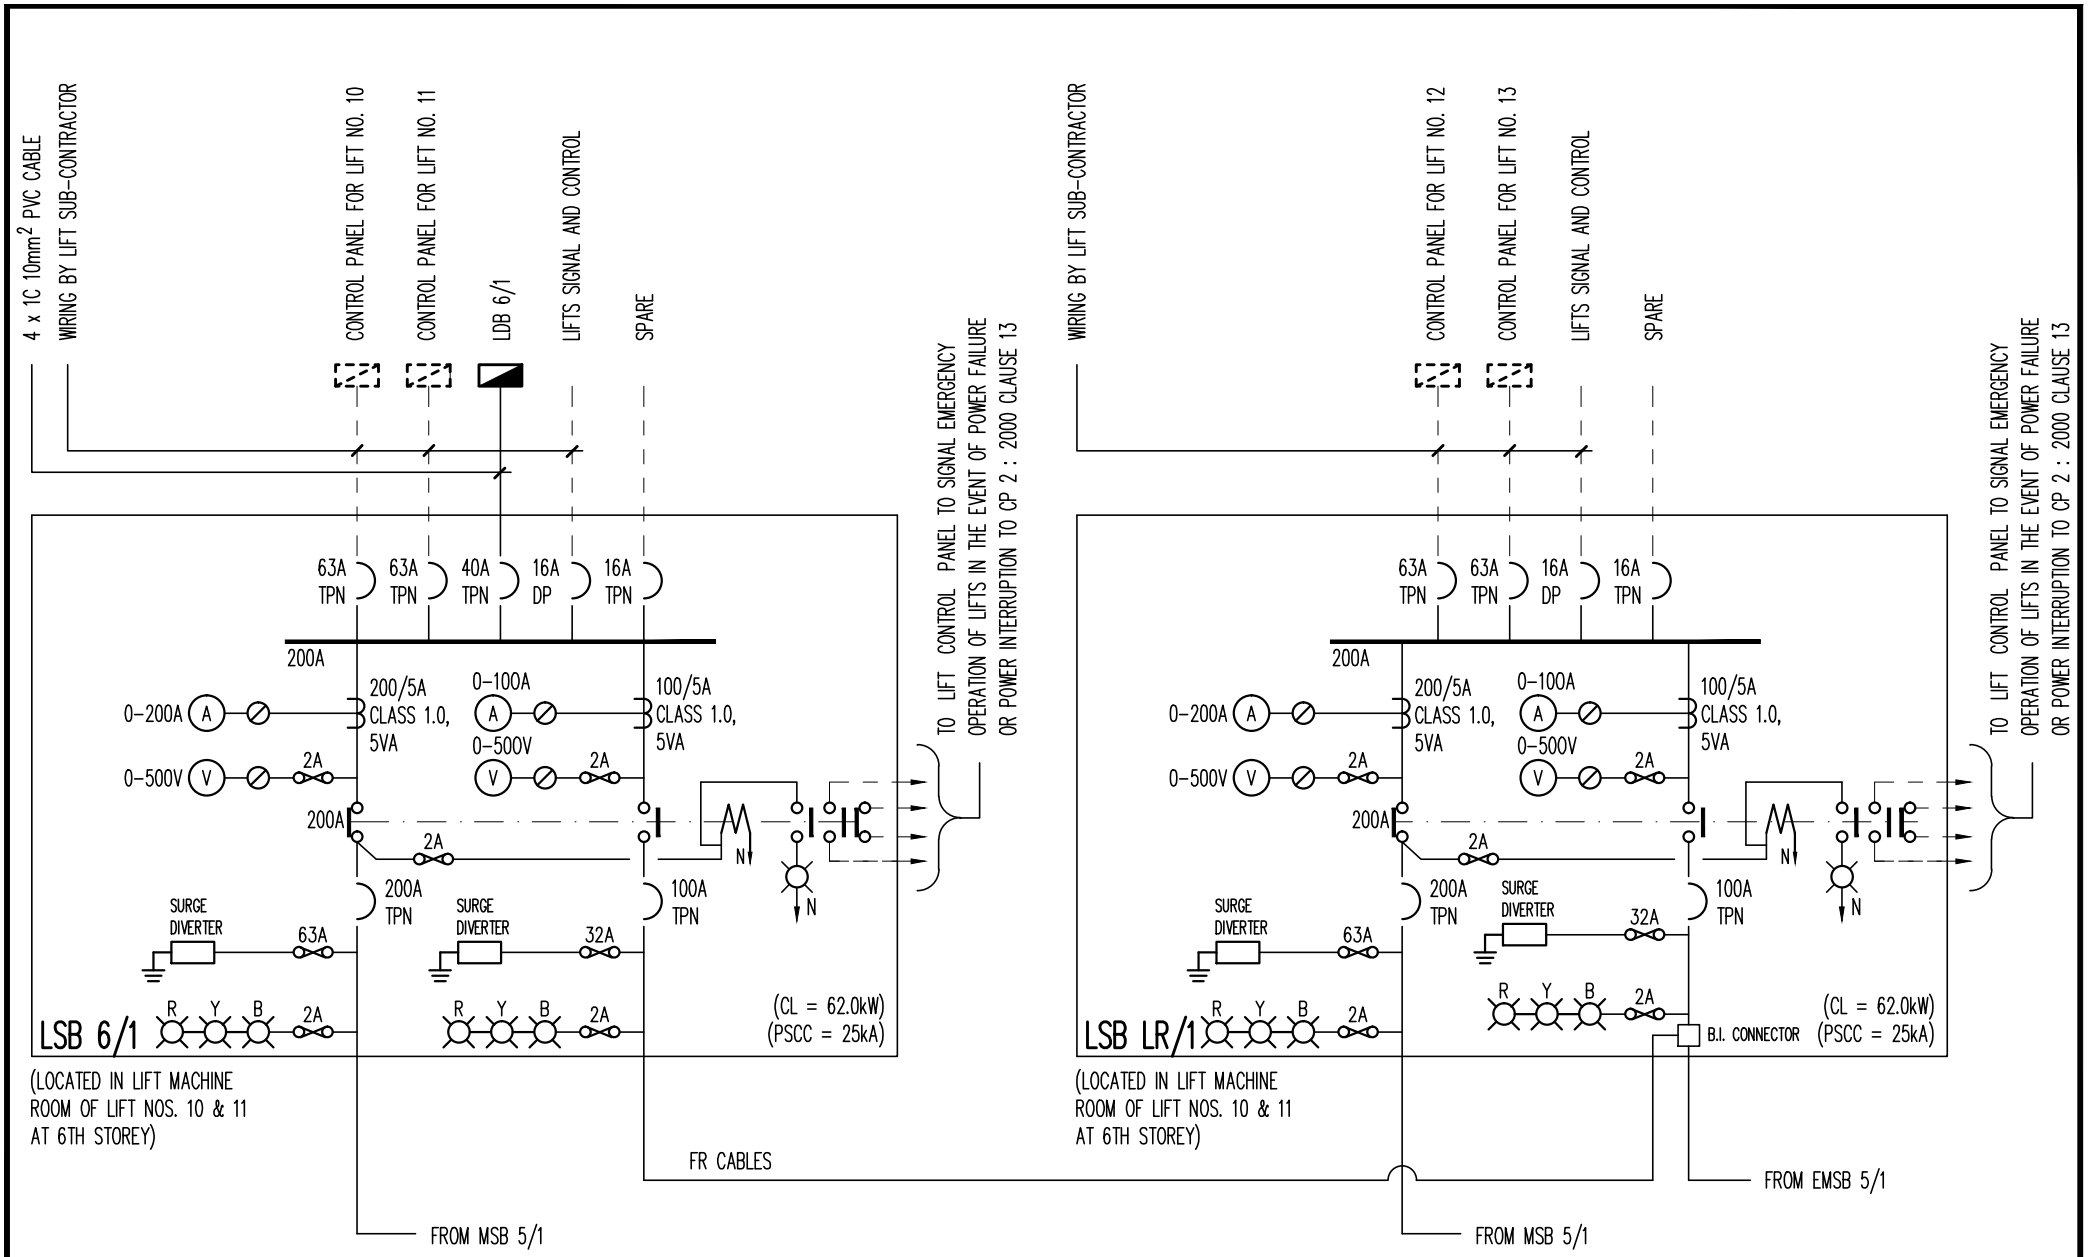


Drg Title	Drg No.	
TYPICAL LIFT SWITCHBOARDS	SE(SL) - 32A	Alpha Consulting Engineers Pte Ltd

SESLA-32.dwg