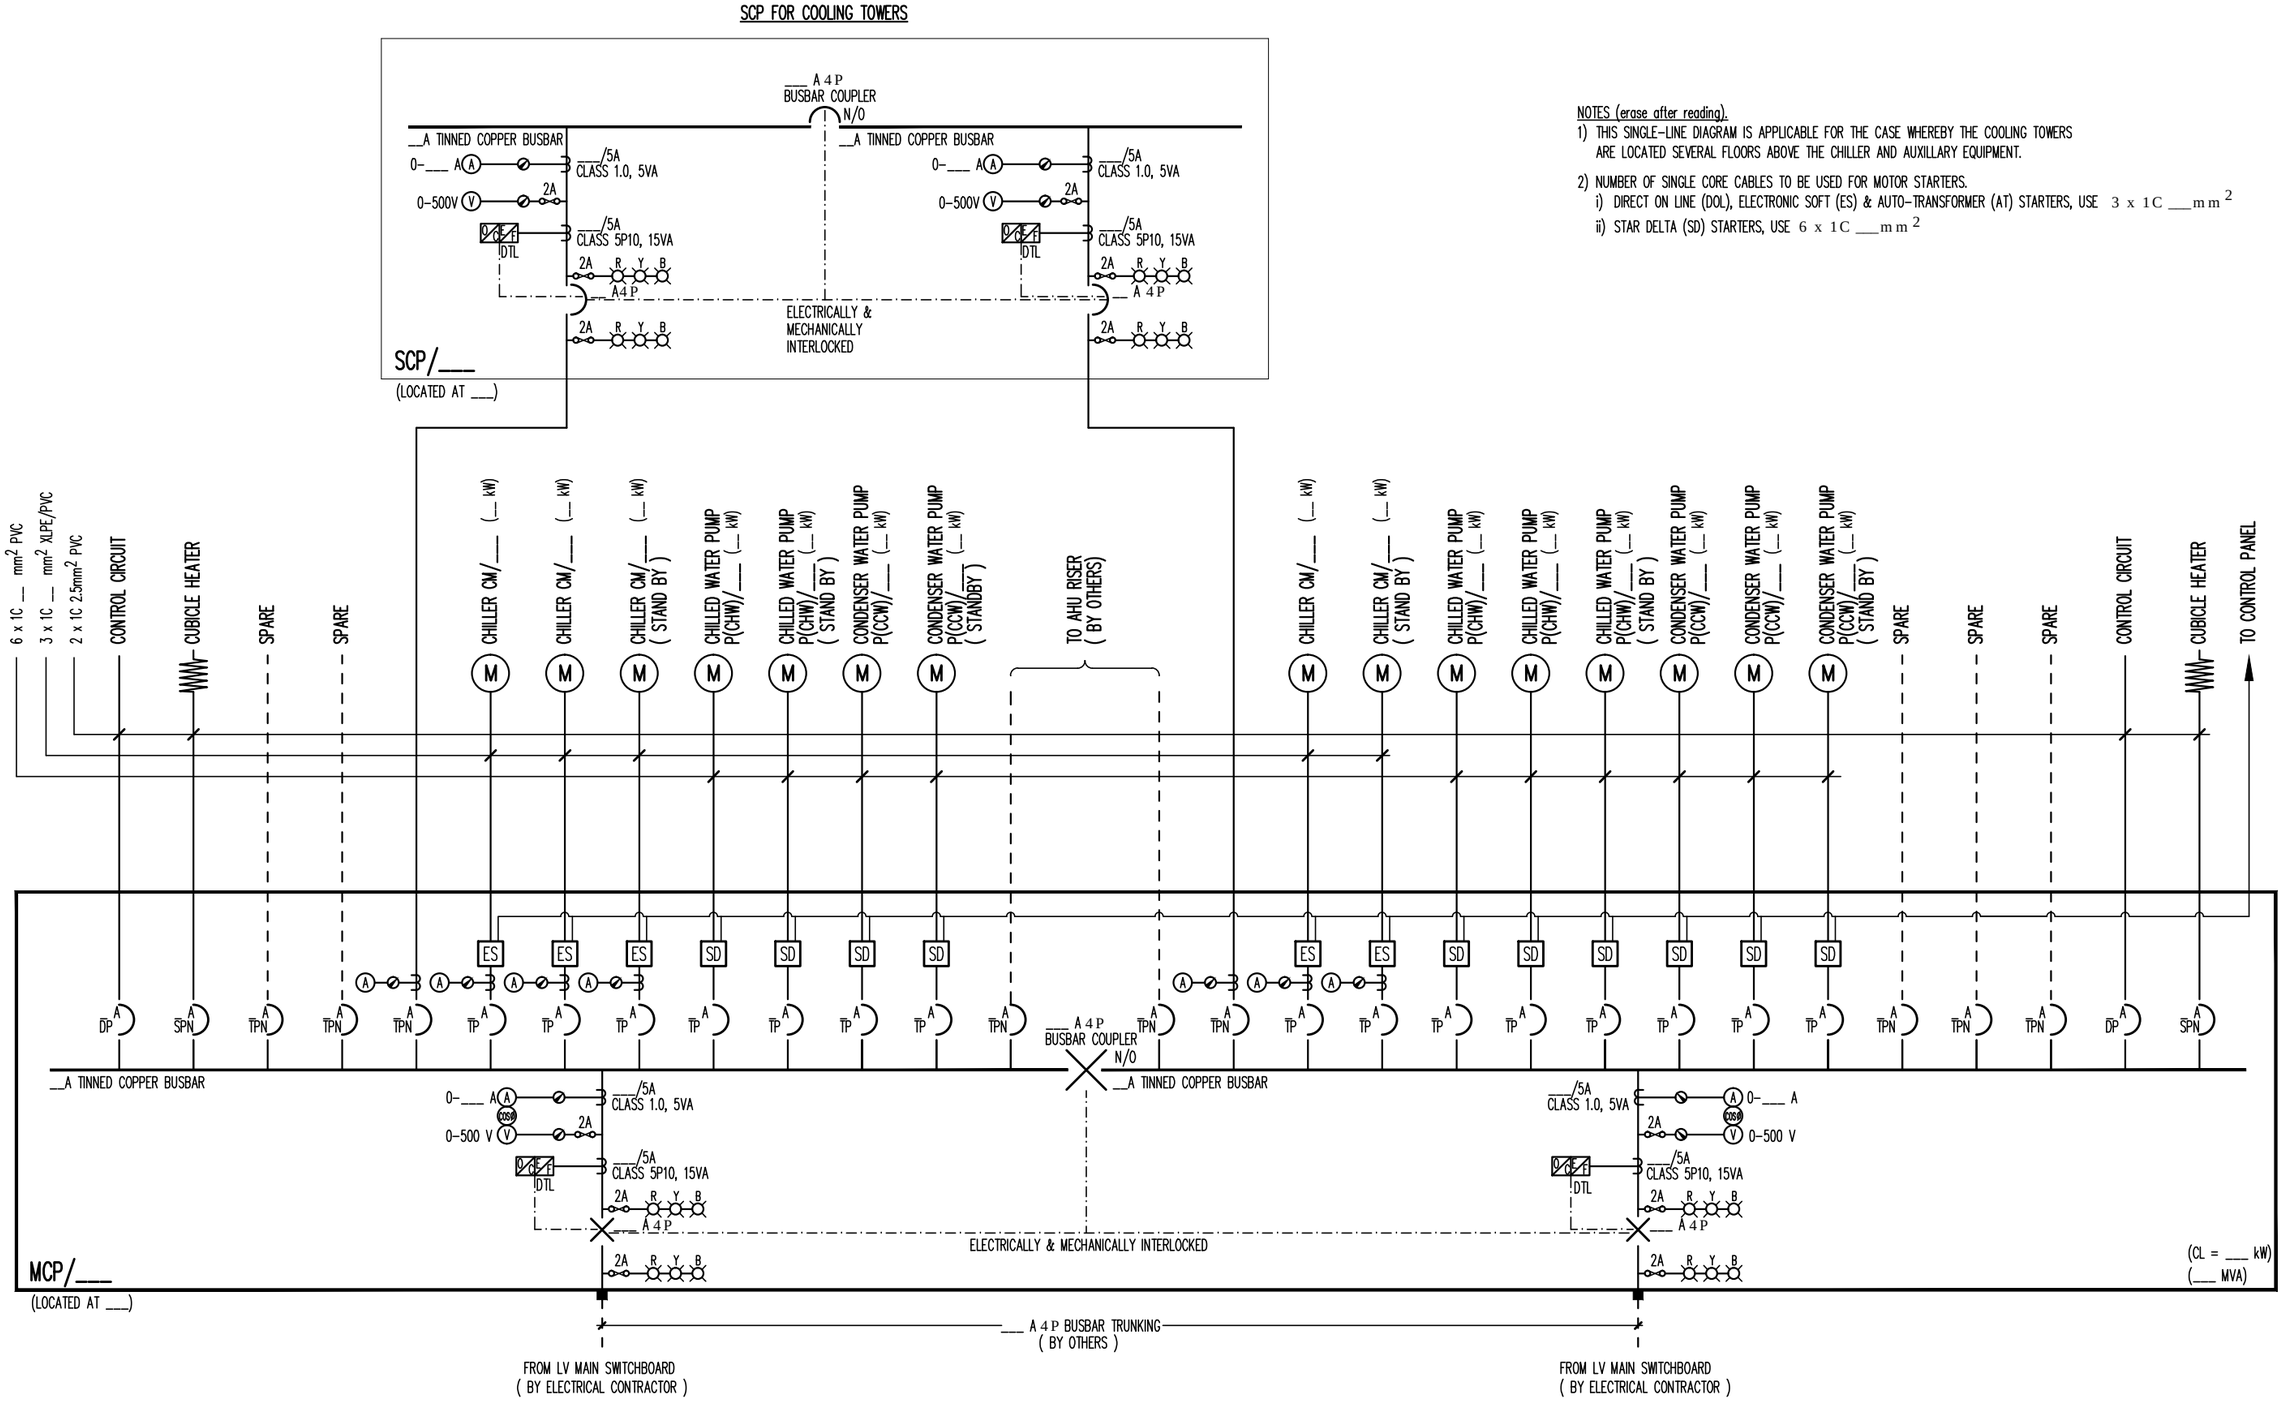


TYPICAL SINGLE LINE DIAGRAM OF MAIN CONTROL PANEL, MCP/___

Alpha Consulting Engineers Pte Ltd

Drg No. SE(SL) - 43

Drg Title MAIN CONTROL PANEL (I)

SESLA-43.dwg