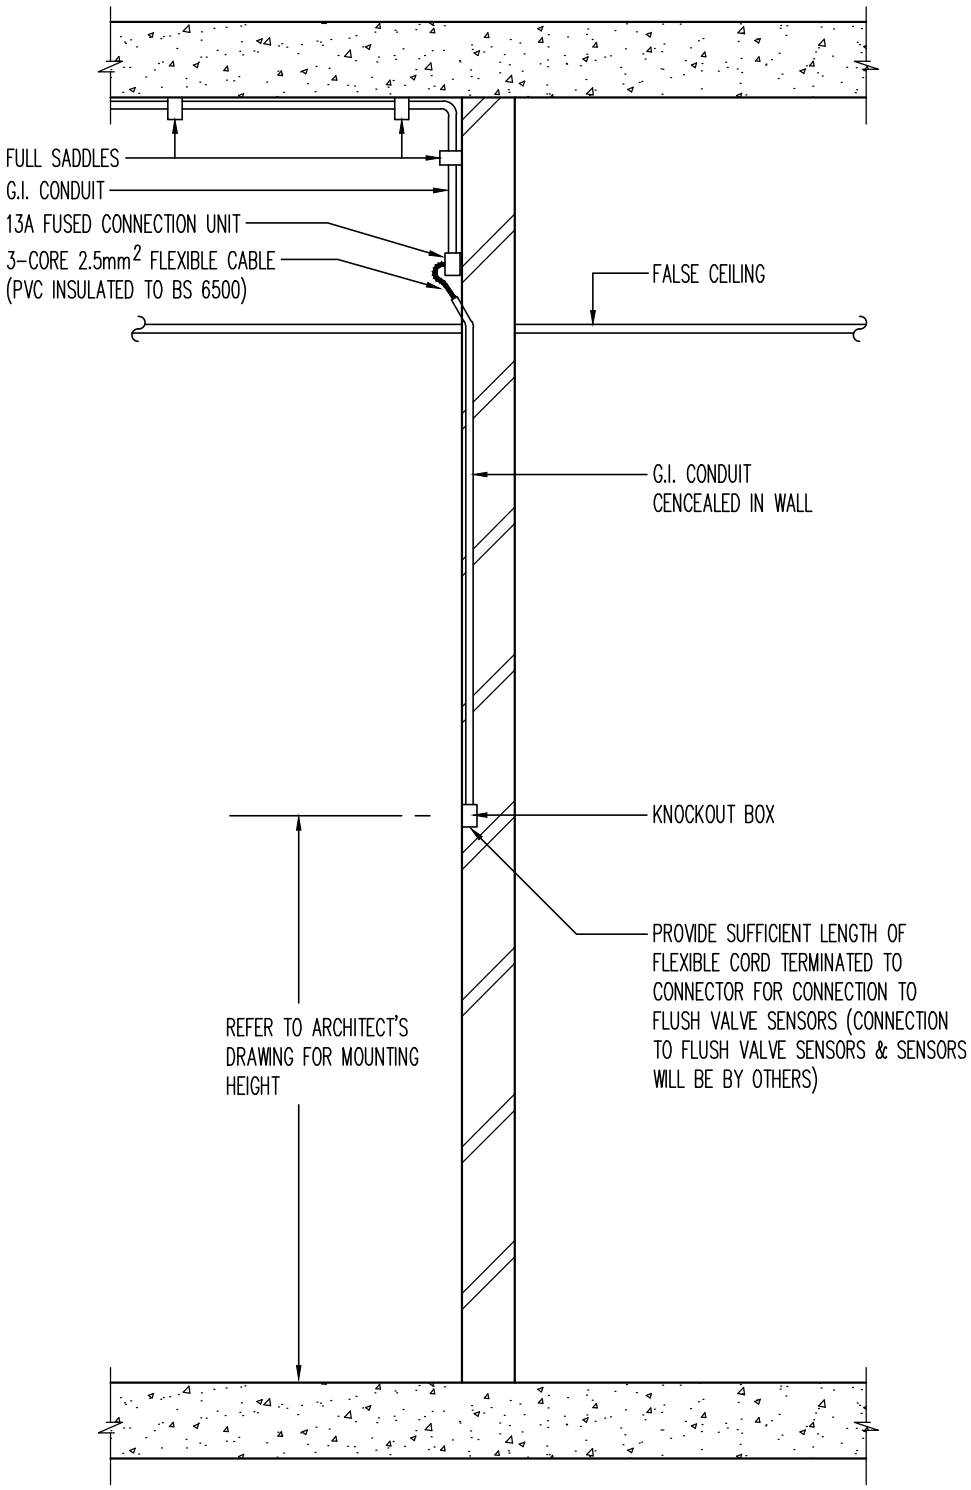


Drawing Title

DETAILS FOR SUPPLY TO W.C. OR URINAL FLUSH VALVE SENSOR

Alpha Consulting Engineers Pte Ltd

Drawing No. SE(EI) – 6

Rev. A